


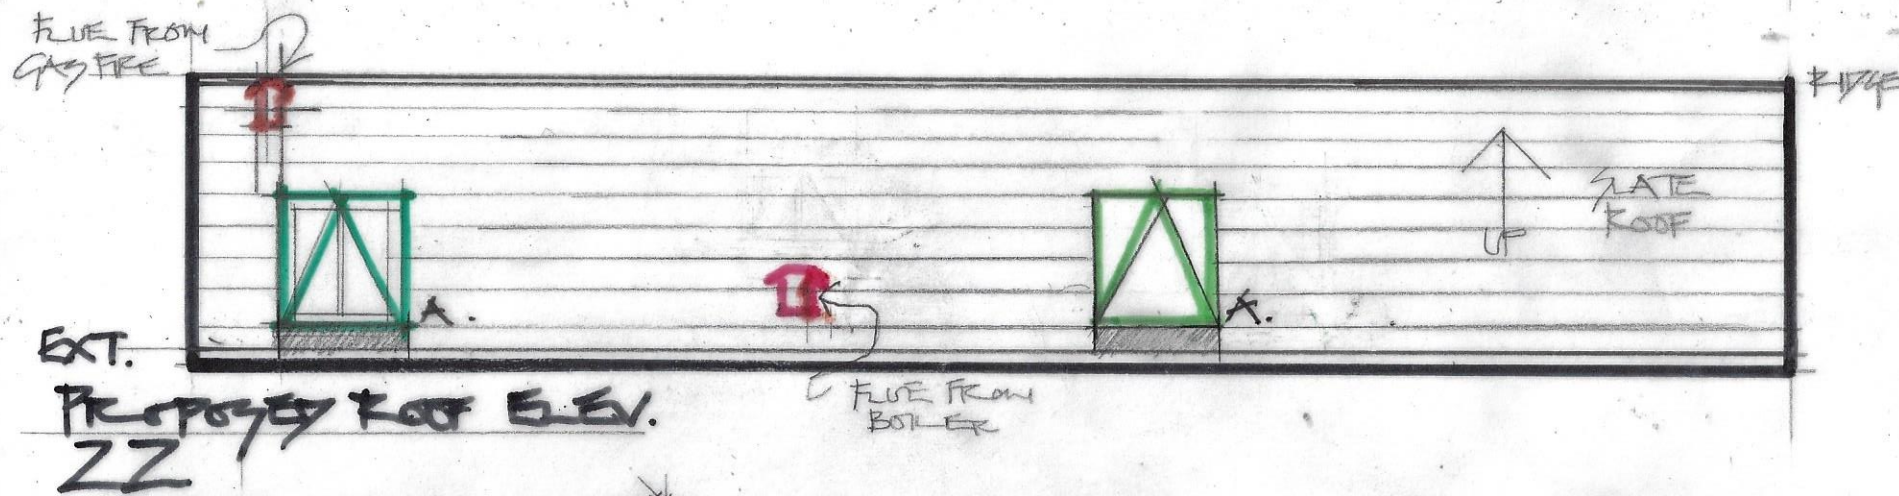


KEY.



STEEL FRAMED CONSERVATION ROOF LIGHT BY CLEMENT WINDOWS LTD
 A. 2 NO. O/A DIMS 818 X 1169 H.
 SEE CARE STRUCT. ENGINEERS REPORT, NOTE 3.4.4 RAFTERS TRIMMED TO SUIT & RE-USED.
 --- LINE OF EXISTING CEILING HT. * STRIP OUT PLASTER & INSULATION, & ALTERNATE JOISTS. NO STRUCTURAL ALTERATIONS. SEE CARE STRUCT. ENG'S REPORT, NOTE 3.4.5
 * PLASTER & INSULATION @ HIGHER LEVEL.

NEW EXTENDED DORMER - SEE CARE STRUCT. ENG'S REPORT, NOTE 3.5.3
 TIMBERS TRIMMED TO SUIT, & THEN RE-USED AROUND NEW OPENINGS.

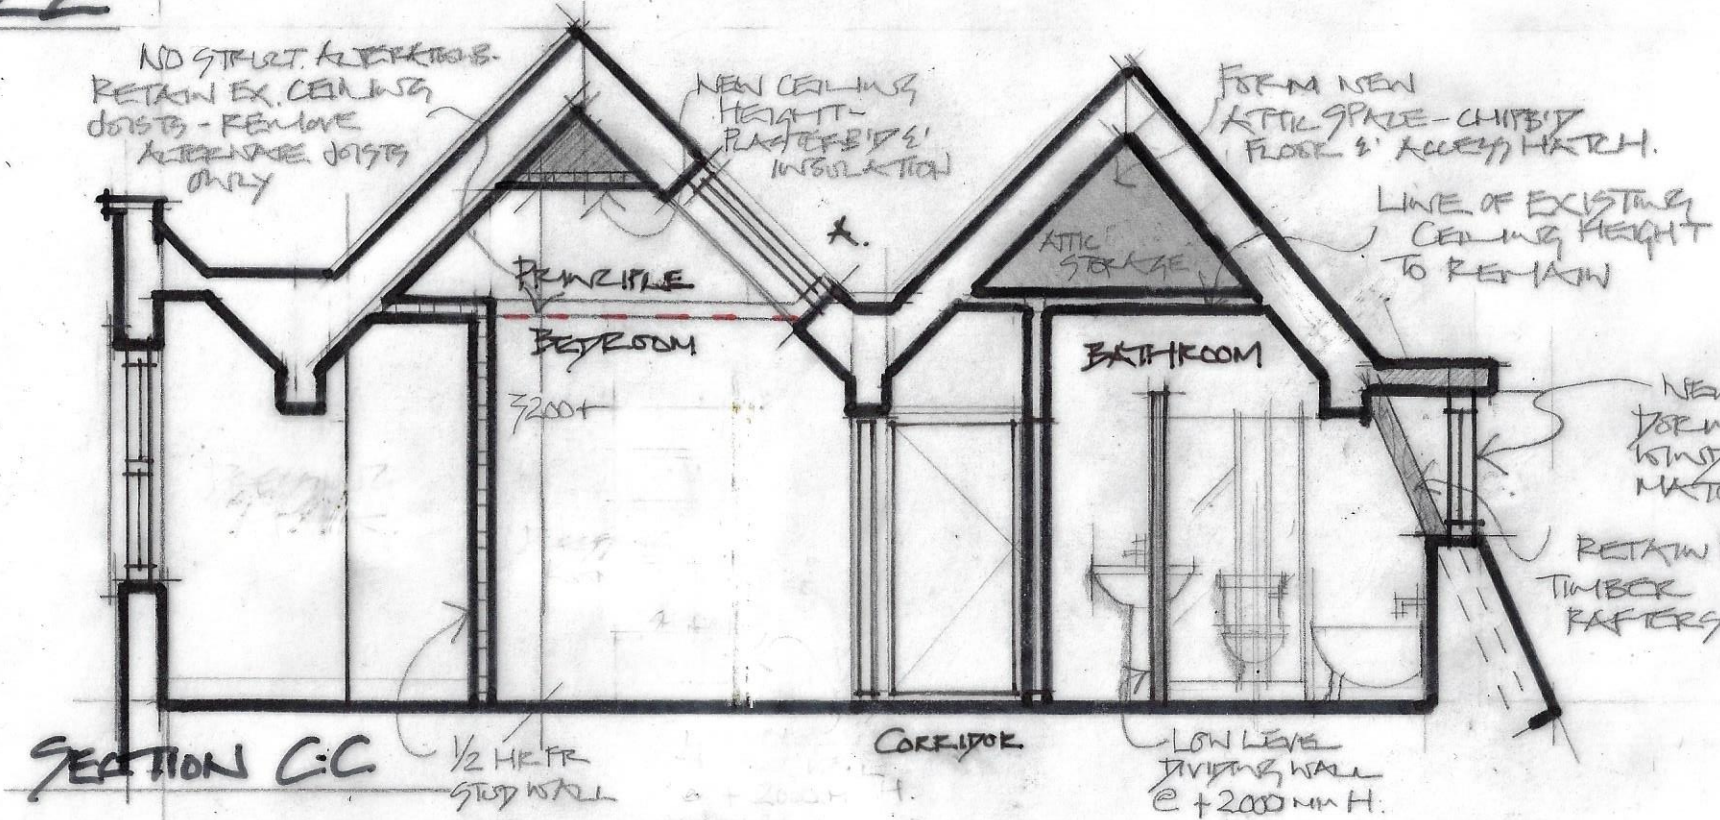

* READ IN CONJUNCTION WITH STRUCTURAL ENGINEER'S REPORT.

REVISIONS:

- A. JAN. 2023 ADD NEW CASSEMENT TO BATHROOM. OMIT BATHROOM ROOFLIGHTS.
- B. 10.3.23 OMIT ROOFLIGHTS B & C. ADD DORMER.
- C. 21.3.23 RETAIN EX. HISTORIC RAFTERS IN FRONT OF NEW DORMER IN BATHROOM.

D. 25.3.23 RE-USE POSITION OF SKYLIGHTS



CLIENT. MR. & MRS A.G. BRECKH	
PROJECT. LONDON N6 5JG 32C HIGHGATE HIGH ST.	
TITLE. EXT. ELEV. 22 SECTIONS C-C, D-D	
DATE. Aug. 2022	SCALE. 1:50 @ A3
PROJECT No. A31	DRAWN BY. PB
DRAWING No. 07	revision. D
The Contractor is to check all dimensions on site and report any queries or variations. Do not scale from this drawing. The drawing is copyright.	