

**TO BE READ IN CONJUNCTION
WITH 'CARE' STRUCTURAL
ENGINEERS REPORT**


**PHOTOGRAPHS
2, 3, 4, 5 AND 6**

**LATE 20C
TIMBER/PLASTERBOARD
STUD WALL**

PHOTOGRAPHS 7 AND 8

PHOTOGRAPHS 12 AND 13

*EXISTING
PLAN.*

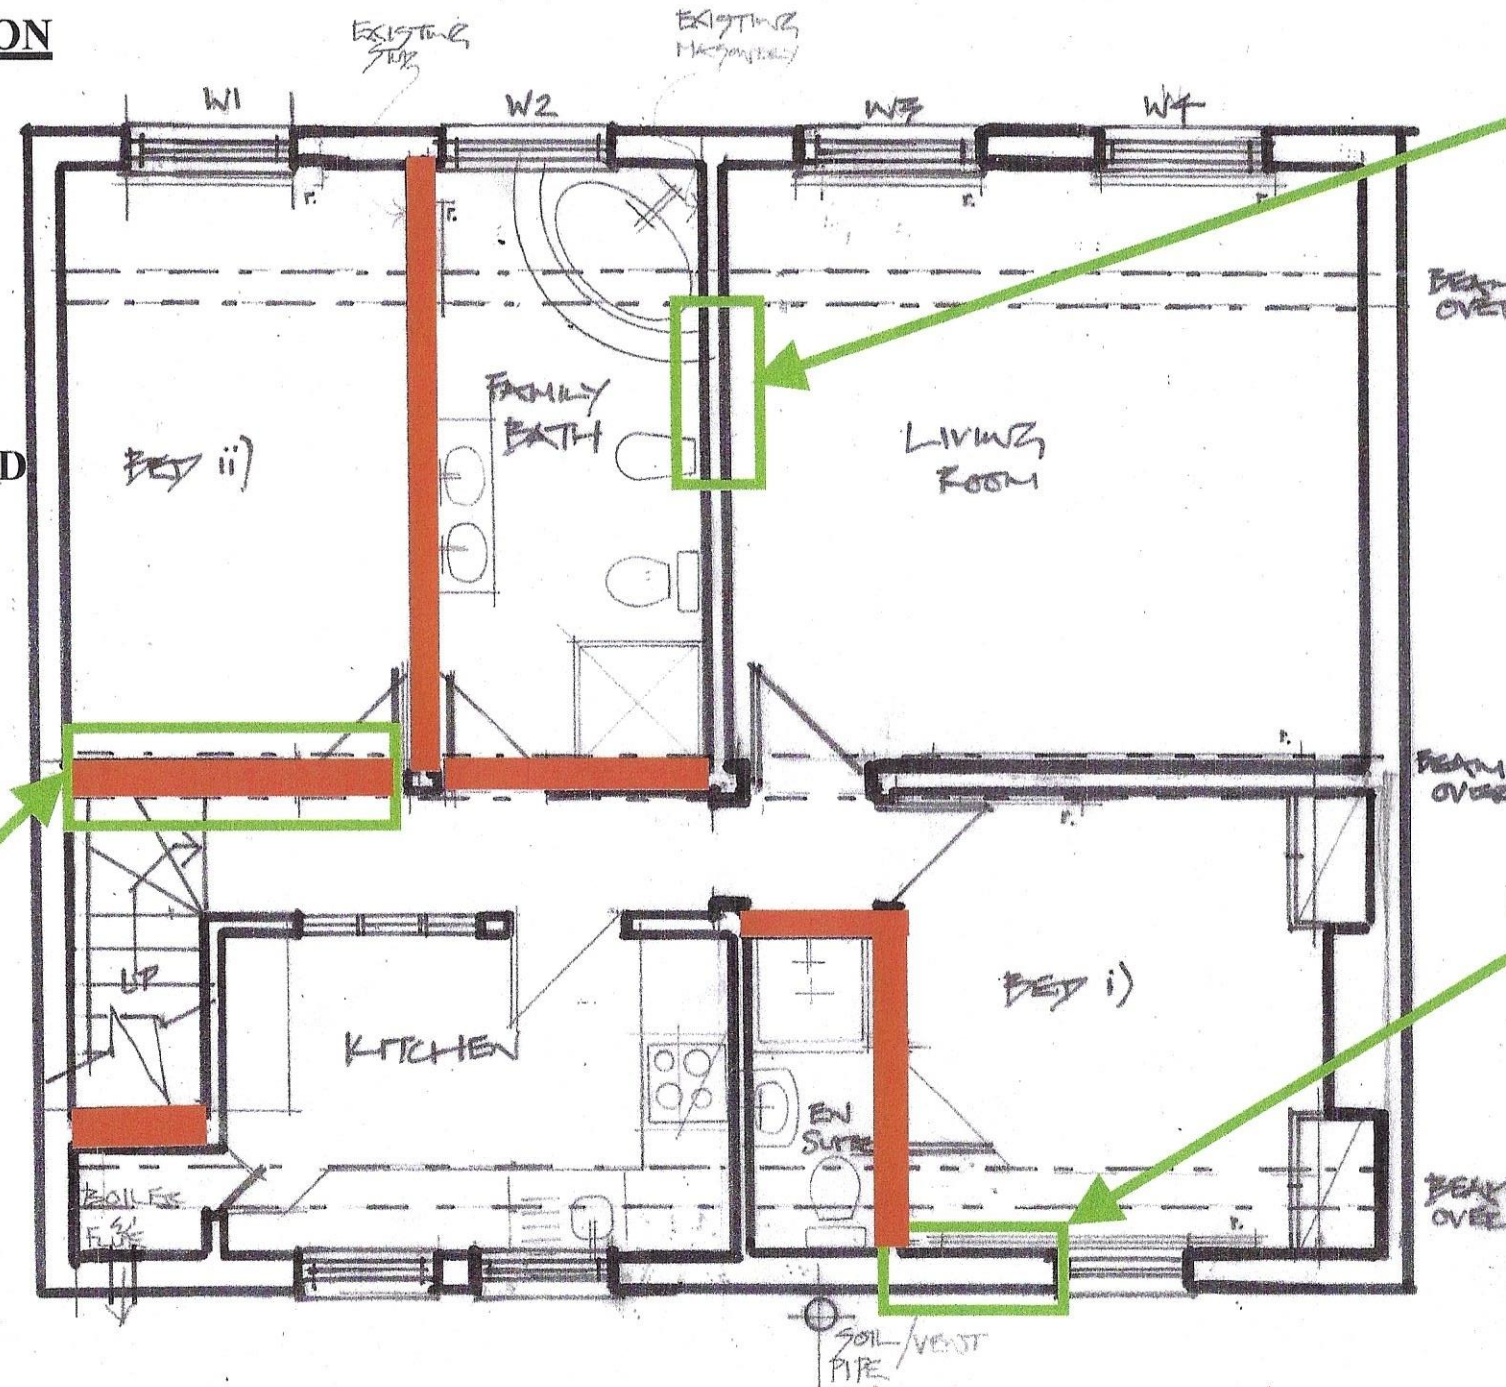

CLIENT. MR. & MRS A. G. BTELECKI	
PROJECT. LONDON N6 5JG 32c HIGHGATE HIGH ST	
TYPE. LAYOUT EXISTING PLAN	
DATE. Aug. 2022	SCALE. 1 : 50 @ A3
PROJECT No. X51	DRAWN BY. PB
	DRAWING No. 08 revision.
The Contractor is to check all dimensions on site and report any queries or variations. Do not scale from this drawing. The drawing is copyright.	