




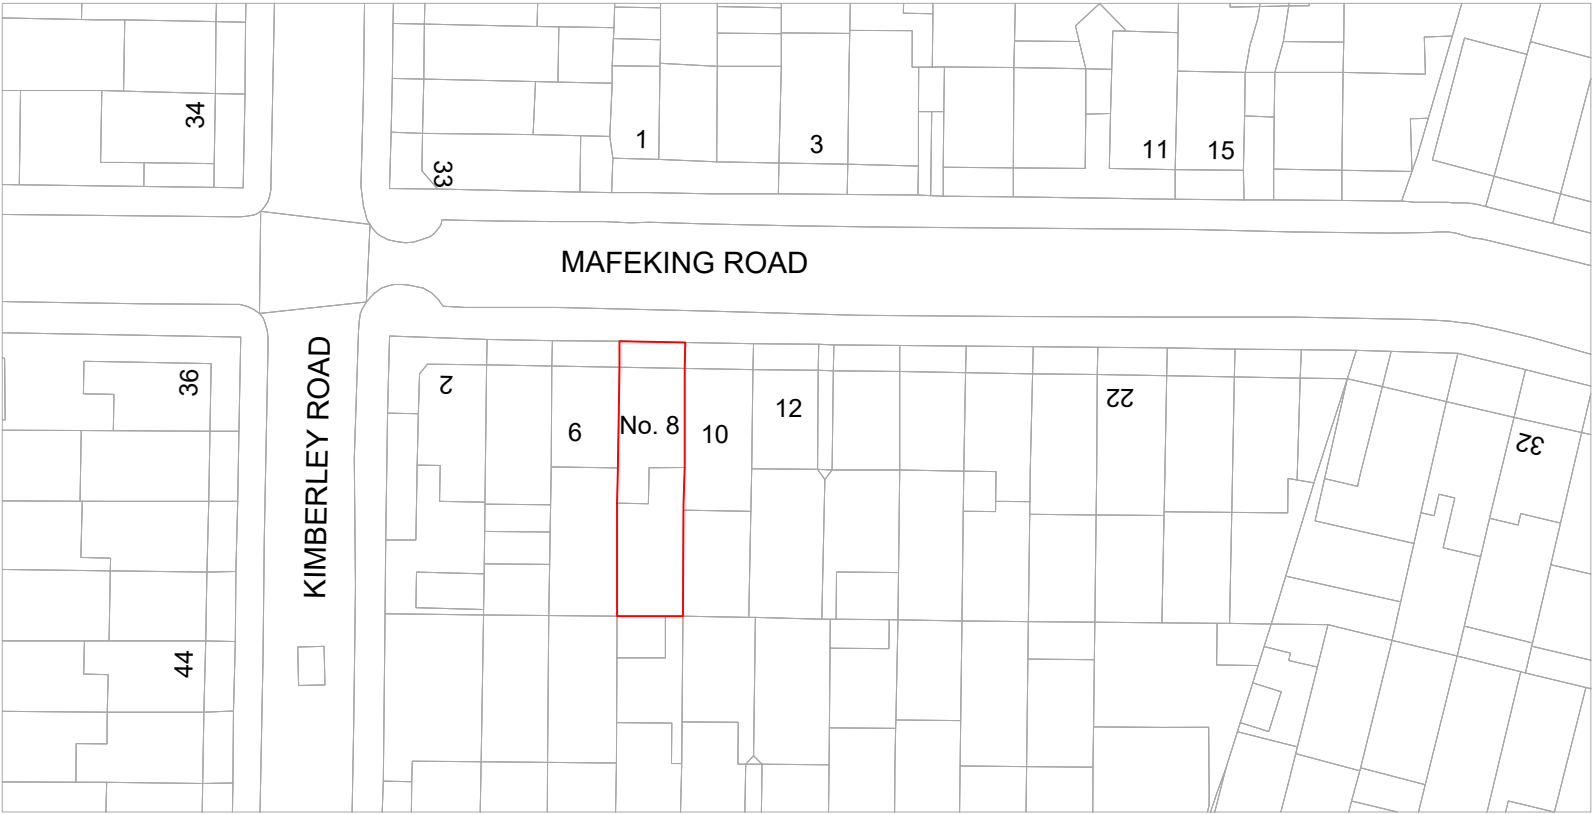

ReQuestAPIan
Map number: TQRQM23086125904920
Title: 8 Mafeking Road, N17 9BG
Map Produced for: 1st Construction (UK) Ltd
© Crown copyright and database rights 2023 OS 100042766
Project ID:
Date of Purchase: 27-03-2023
1 Years subscription from 27-03-2023 for 1 workstation.

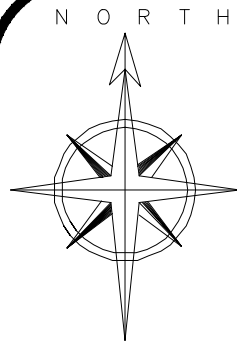

Scale Bar - 1:500 @ A3

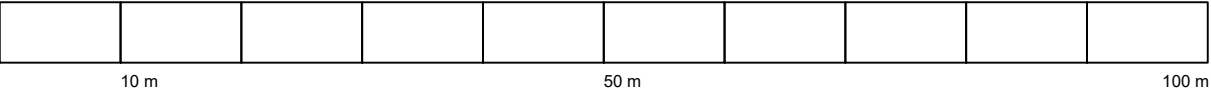

Website: www.1stconstruction.co.uk
E-mail: info@1stconstruction.co.uk
Phone: 020 7433 3651
Address: 565 Finchley Road
Hampstead
NW3 7BN

This drawing is the copy right of 1st Construction (UK) Ltd and may not be amended, copied or reproduced without written permission. No liability will be accepted for amendments made.

All Dimensions to be confirmed by contractor on site, prior to ordering materials.

The measurements can be used by Planners and Building Control.

All calculations and drawings must be checked and verified by Building Control prior to work commencing.

A03	Submitted to Building Control	-----
A02	Submitted to Planning Authority	-----
A01	Issued to Client	-----
No.	Revision/Issue	Date

Drawing Title:
Location Plan

Client:
Mr. Alexis

Project Address:
8 Mafeking Road,
Haringey,
N17 9BG

Drawing Reference: N17 9BG.001	Drawing Size: A3
Date: March 2023	
Scale: 1:500 @ A3	