




Existing Side Elevation E-03
1:100



Existing Section S-01
1:100

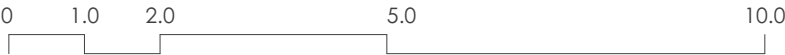

- Notes**
- 1. All dimensions to be checked on site.
 - 2. All dimensions are to masonry unless otherwise stated (ie not plaster finishes)
 - 3. All information is to be checked and verified by the contractors and sub-contractors for accuracy and fit.
 - 4. Discrepancies or omissions to be brought to the attention of **CIAO** prior to construction.
 - 5. This drawing has been drawn to scale, as shown, for the purpose of obtaining local authority approval
 - 6. For General Notes refer to Drawing No. 4GN-01

© Creative Ideas & Architecture Office

Rev	Date	Notes

Client: Rebecca Way & Robin Stanwell-Smith	Stage: Planning	Date: 22/03/2023
Project: 56A Onslow Gardens, N10 3JX	Project Ref. No: 202	Scale: 1:100@A3
Drawing title: Existing Elevation E-03 and Section S-01	Drawing number: 202-3EX-04	Drawn By: AC
		Checked By: DD

203-213 Mare Street,
London E8 3JS

+ 44 (0)20 34751385
info@ciao.archi
www.ciao.archi

CIAO
Creative Ideas & Architecture Office