


HIGHGATE HIGH STREET

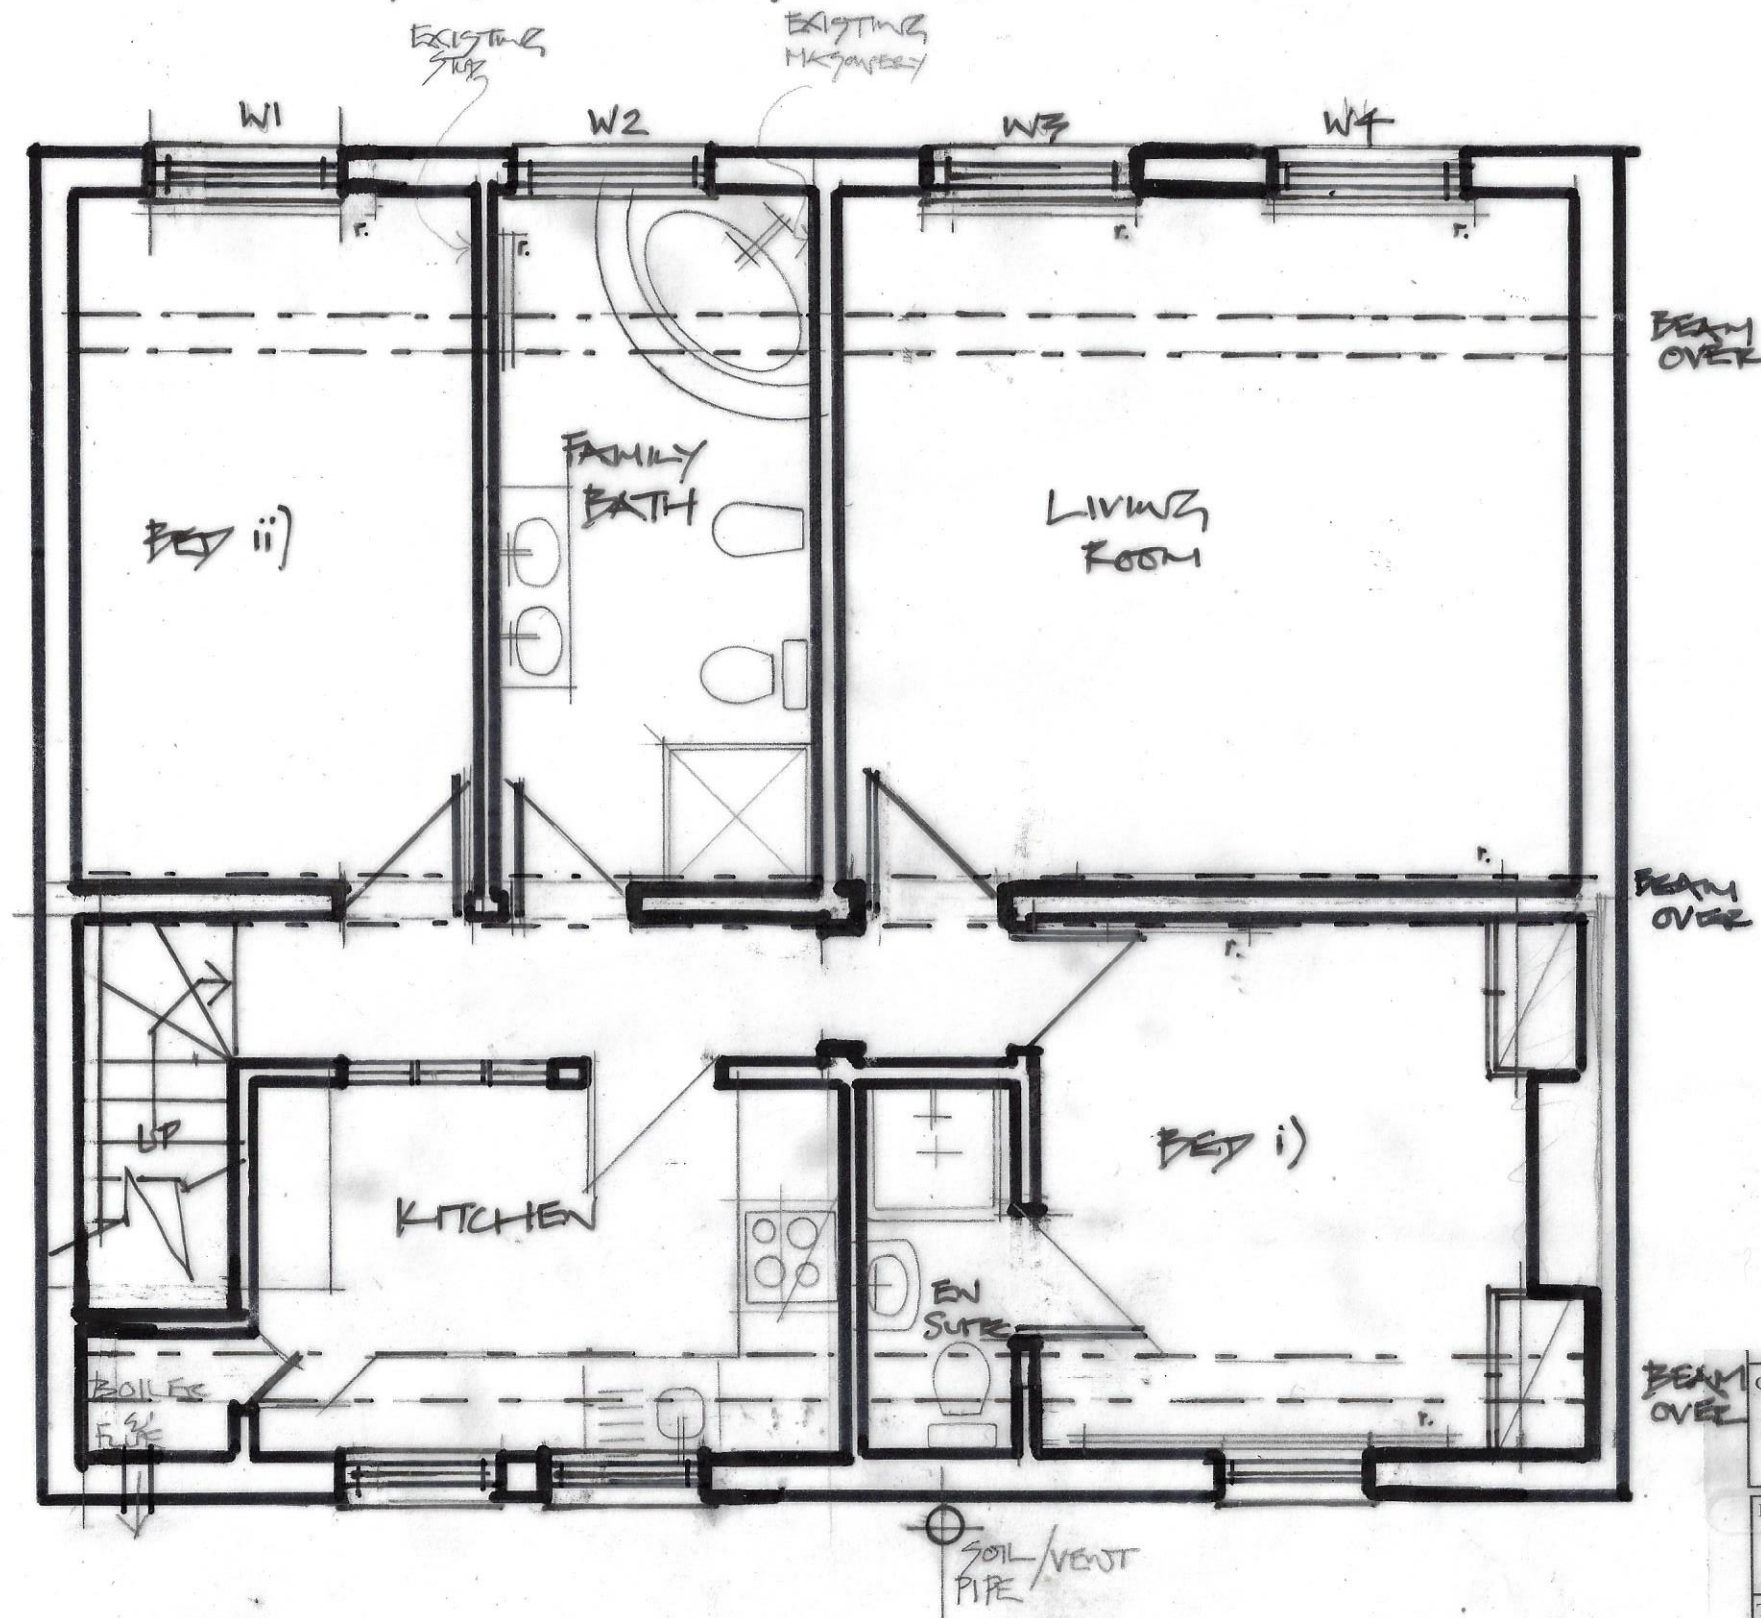

EXISTING
PLAN.

* SEE ALSO LAYOUT INDICATION OF
DATE & STRUCTURE OF EXISTING
WALLS. DWG. NO. 08
ALL TO BE READ IN CONJUNCTION WITH
CARE STRUCTURAL ENGINEER'S REPORT.

CLIENT. MR. & MRS A. G. BIELECKI	
PROJECT. LONDON N6 5JG, FLAT C 32-34 HIGHGATE HIGH ST	
TITLE. LAYOUT EXISTING PLAN	
DATE. Aug. 2022	SCALE. 1 : 50 @ A3
DRAWN BY. PB	
PROJECT No. X51	DRAWING No. 01 revision.
The Contractor is to check all dimensions on site and report any queries or variations. Do not scale from this drawing. The drawing is copyright.	