



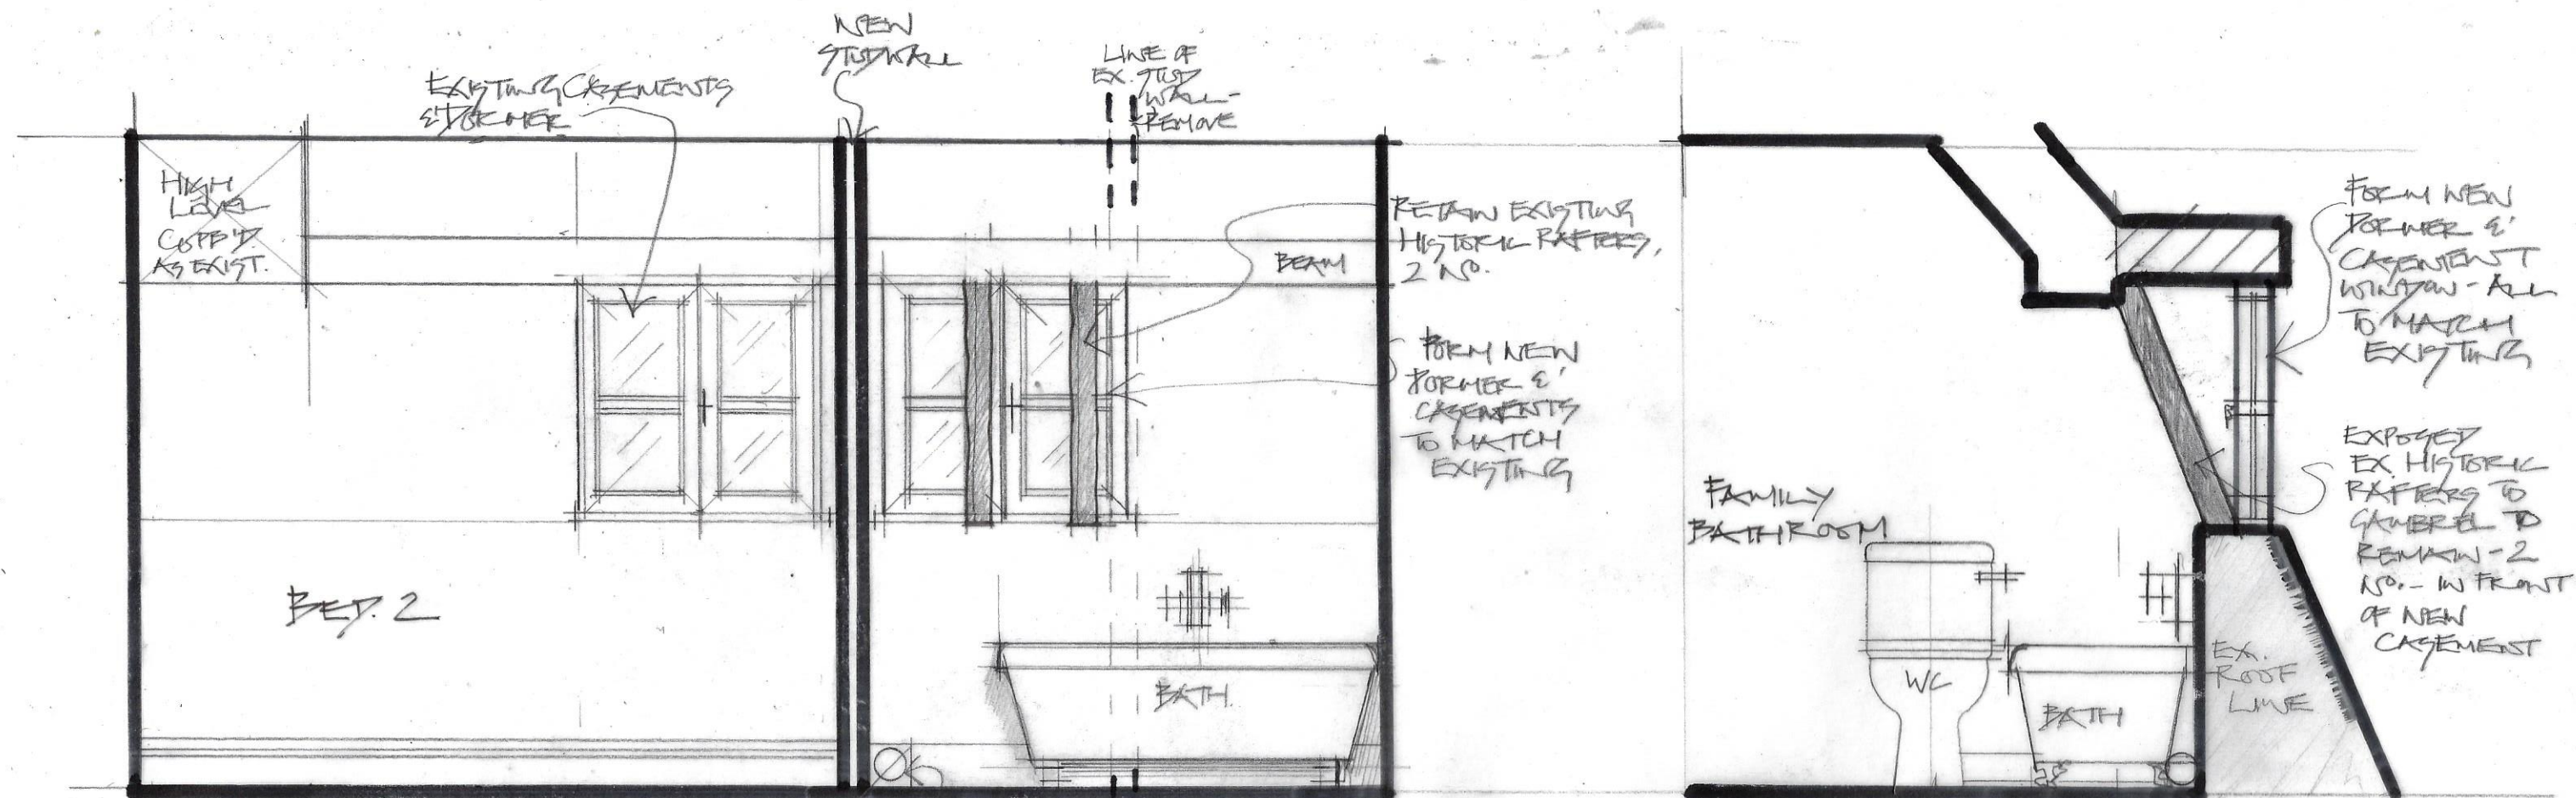

ELEV. AX.

SECTION BB

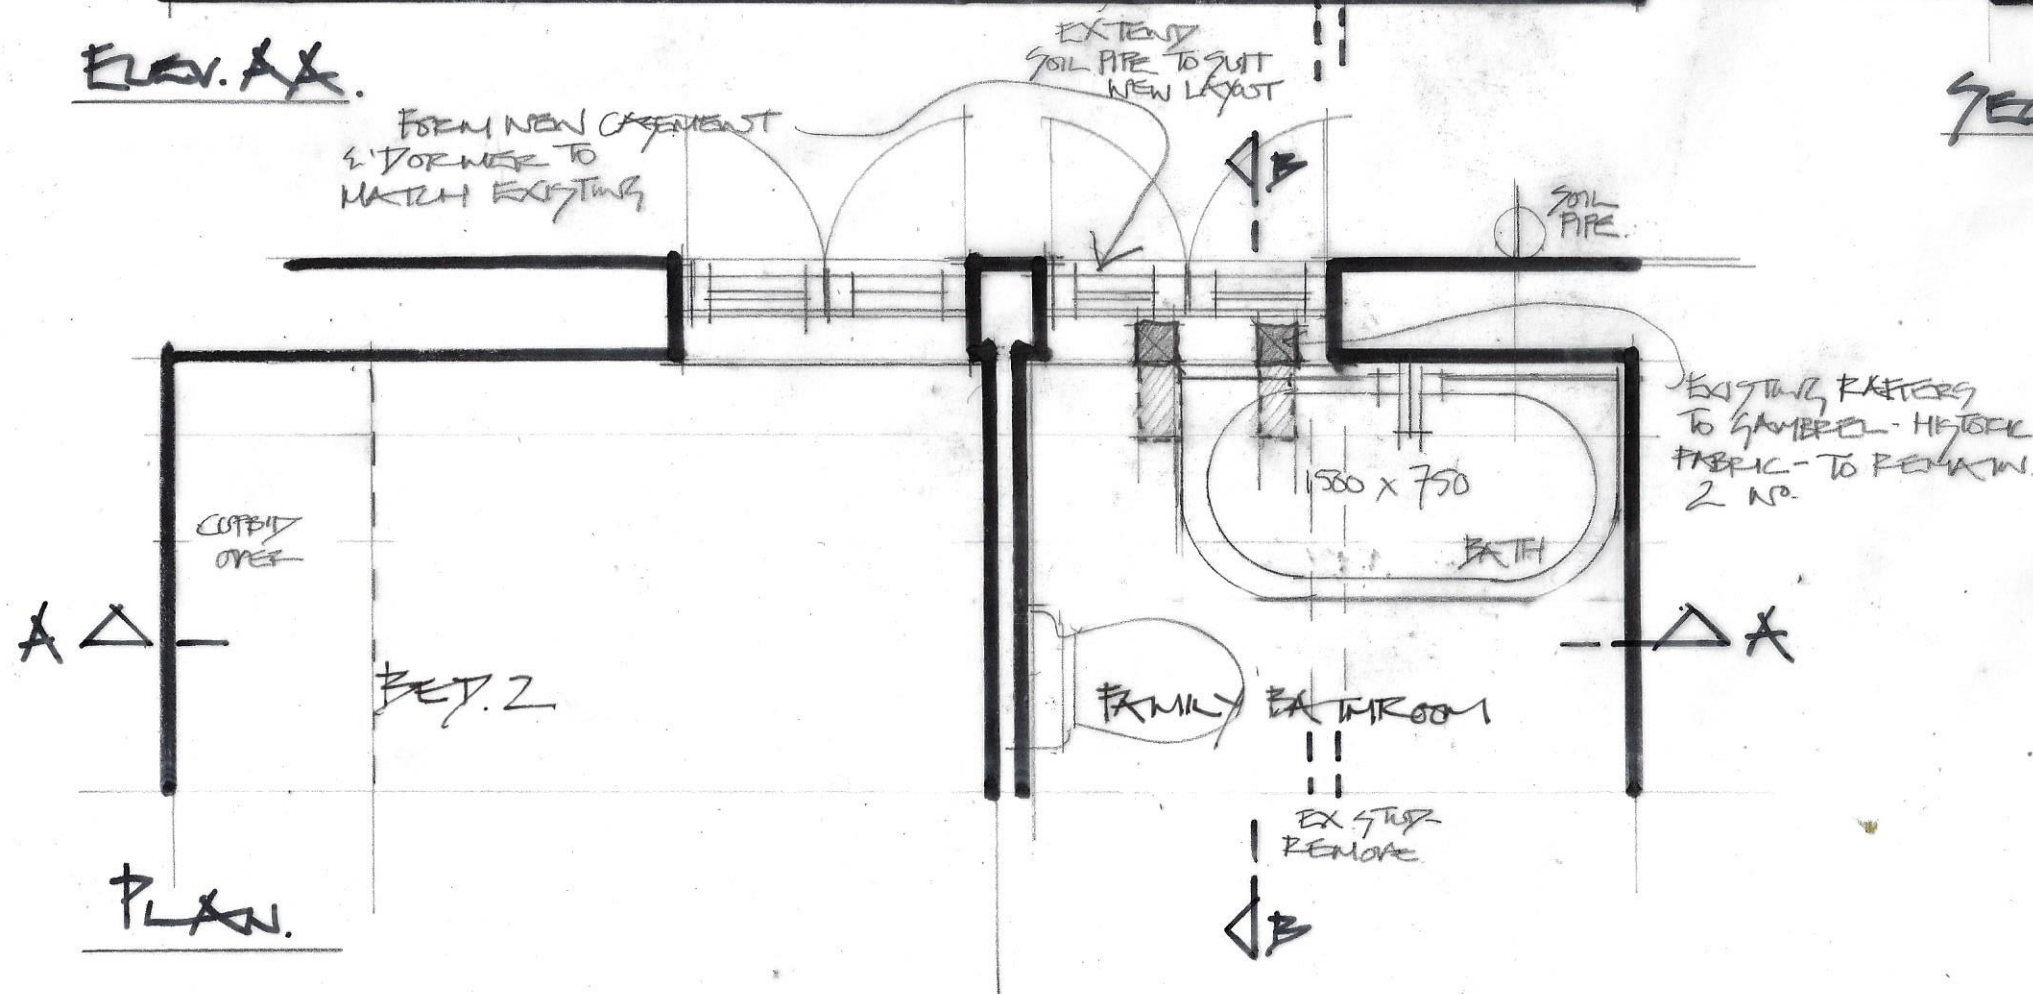

CLIENT.

MR. & MRS A. G. BIELZKI

PROJECT. FLAT C, 32-34 HIGHGATE HIGH ST., LONDON N6 5JG.

TITLE. INT. PLAN, ELEV., SECTION PROPOSED NEW FORMER

DATE.

MARCH '23

SCALE.

1 : 25 @ A3

DRAWN BY.

PD

PROJECT No.

DRAWING No.

09

revision.

The Contractor is to check all dimensions on site and report any queries or variations. Do not scale from this drawing. The drawing is copyright.