


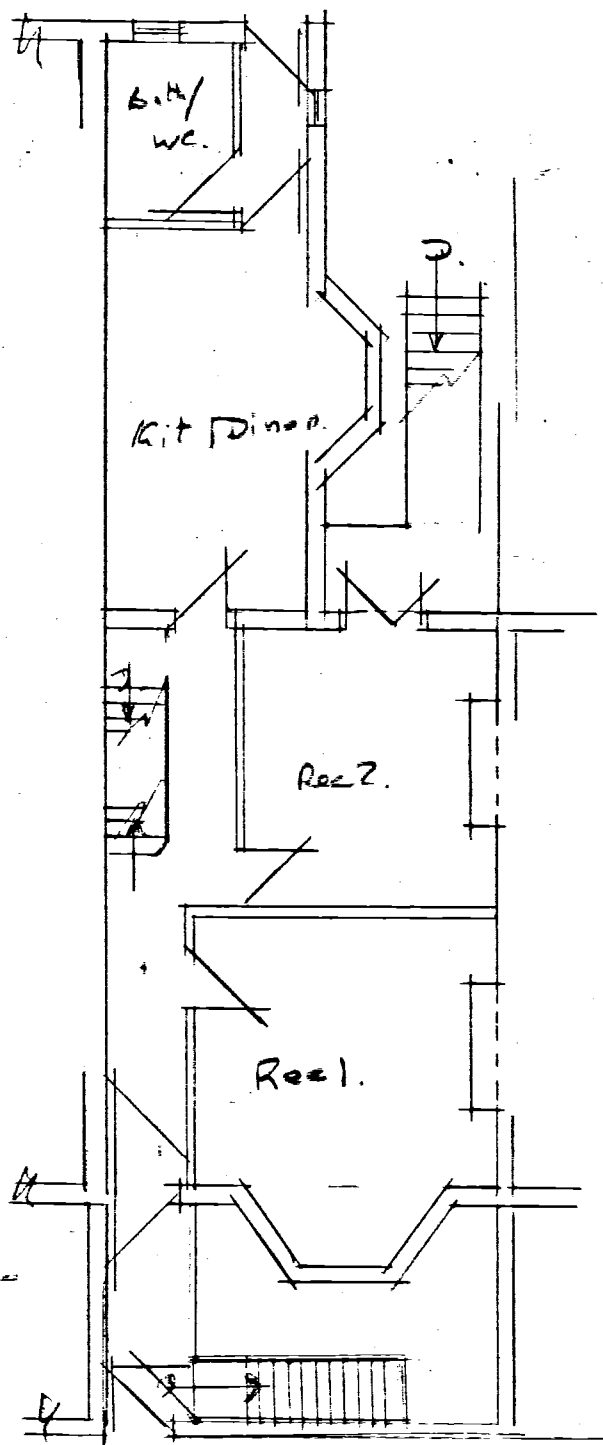

PROPOSED GROUND FLOOR.

All Structural Works to be designed by a structural Eng.

Underpin all perimeter walls to S.E. Eng. design.

New wk to support floors & partitions over.

New bay to which Radon gas will go to from Light well & access to Basement.


BLACK painted wchd stain

New retaining wall to Light well.


utility & storage.

Light Well


PROPOSED BASEMENT

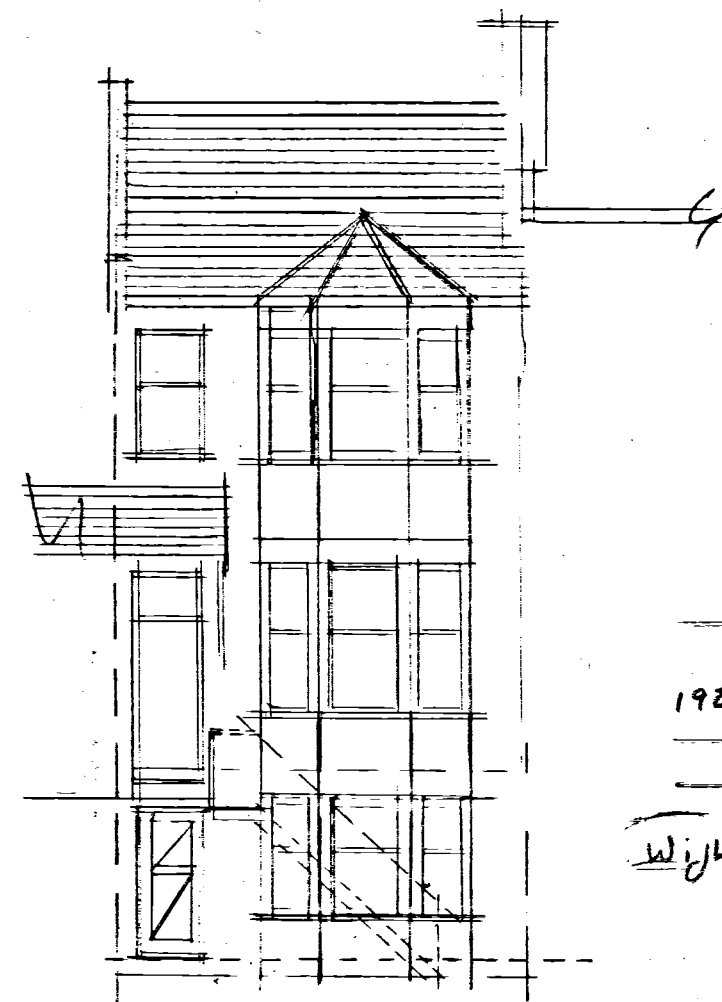


PROPOSED FRONT ELEV

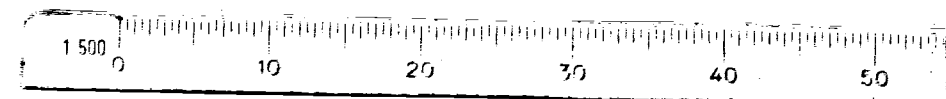

PROPOSED SITE PLAN
Scale = 1/500

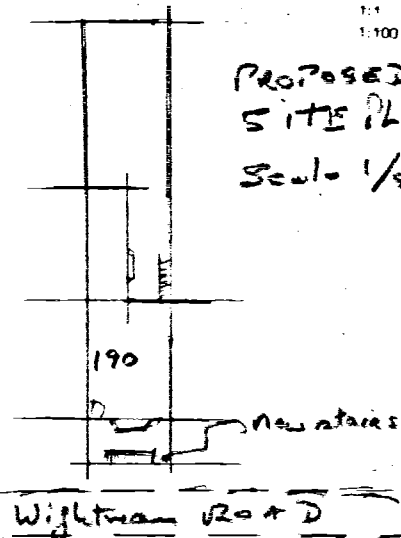

Sheet 2 of 3
Planning Drawing

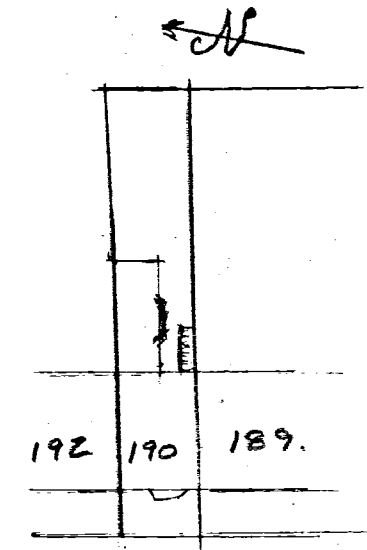

EXISTING Site Plan
Scale = 1/500

Project	PROPOSED REFURBISHMENT & UPGRADE EX. BASEMENT REDUCE FRONT GARDEN to FORM Light well & new stair entrance at 190 WIGHTMAN ROAD N80BT.
Dwn by	J P BLAKE & Co 31 FARNES DRIVE, RY26NS Tel 07956 262644
Scale	1:100
Dwn of	AS24/02 Date Nov./22
Rev	