

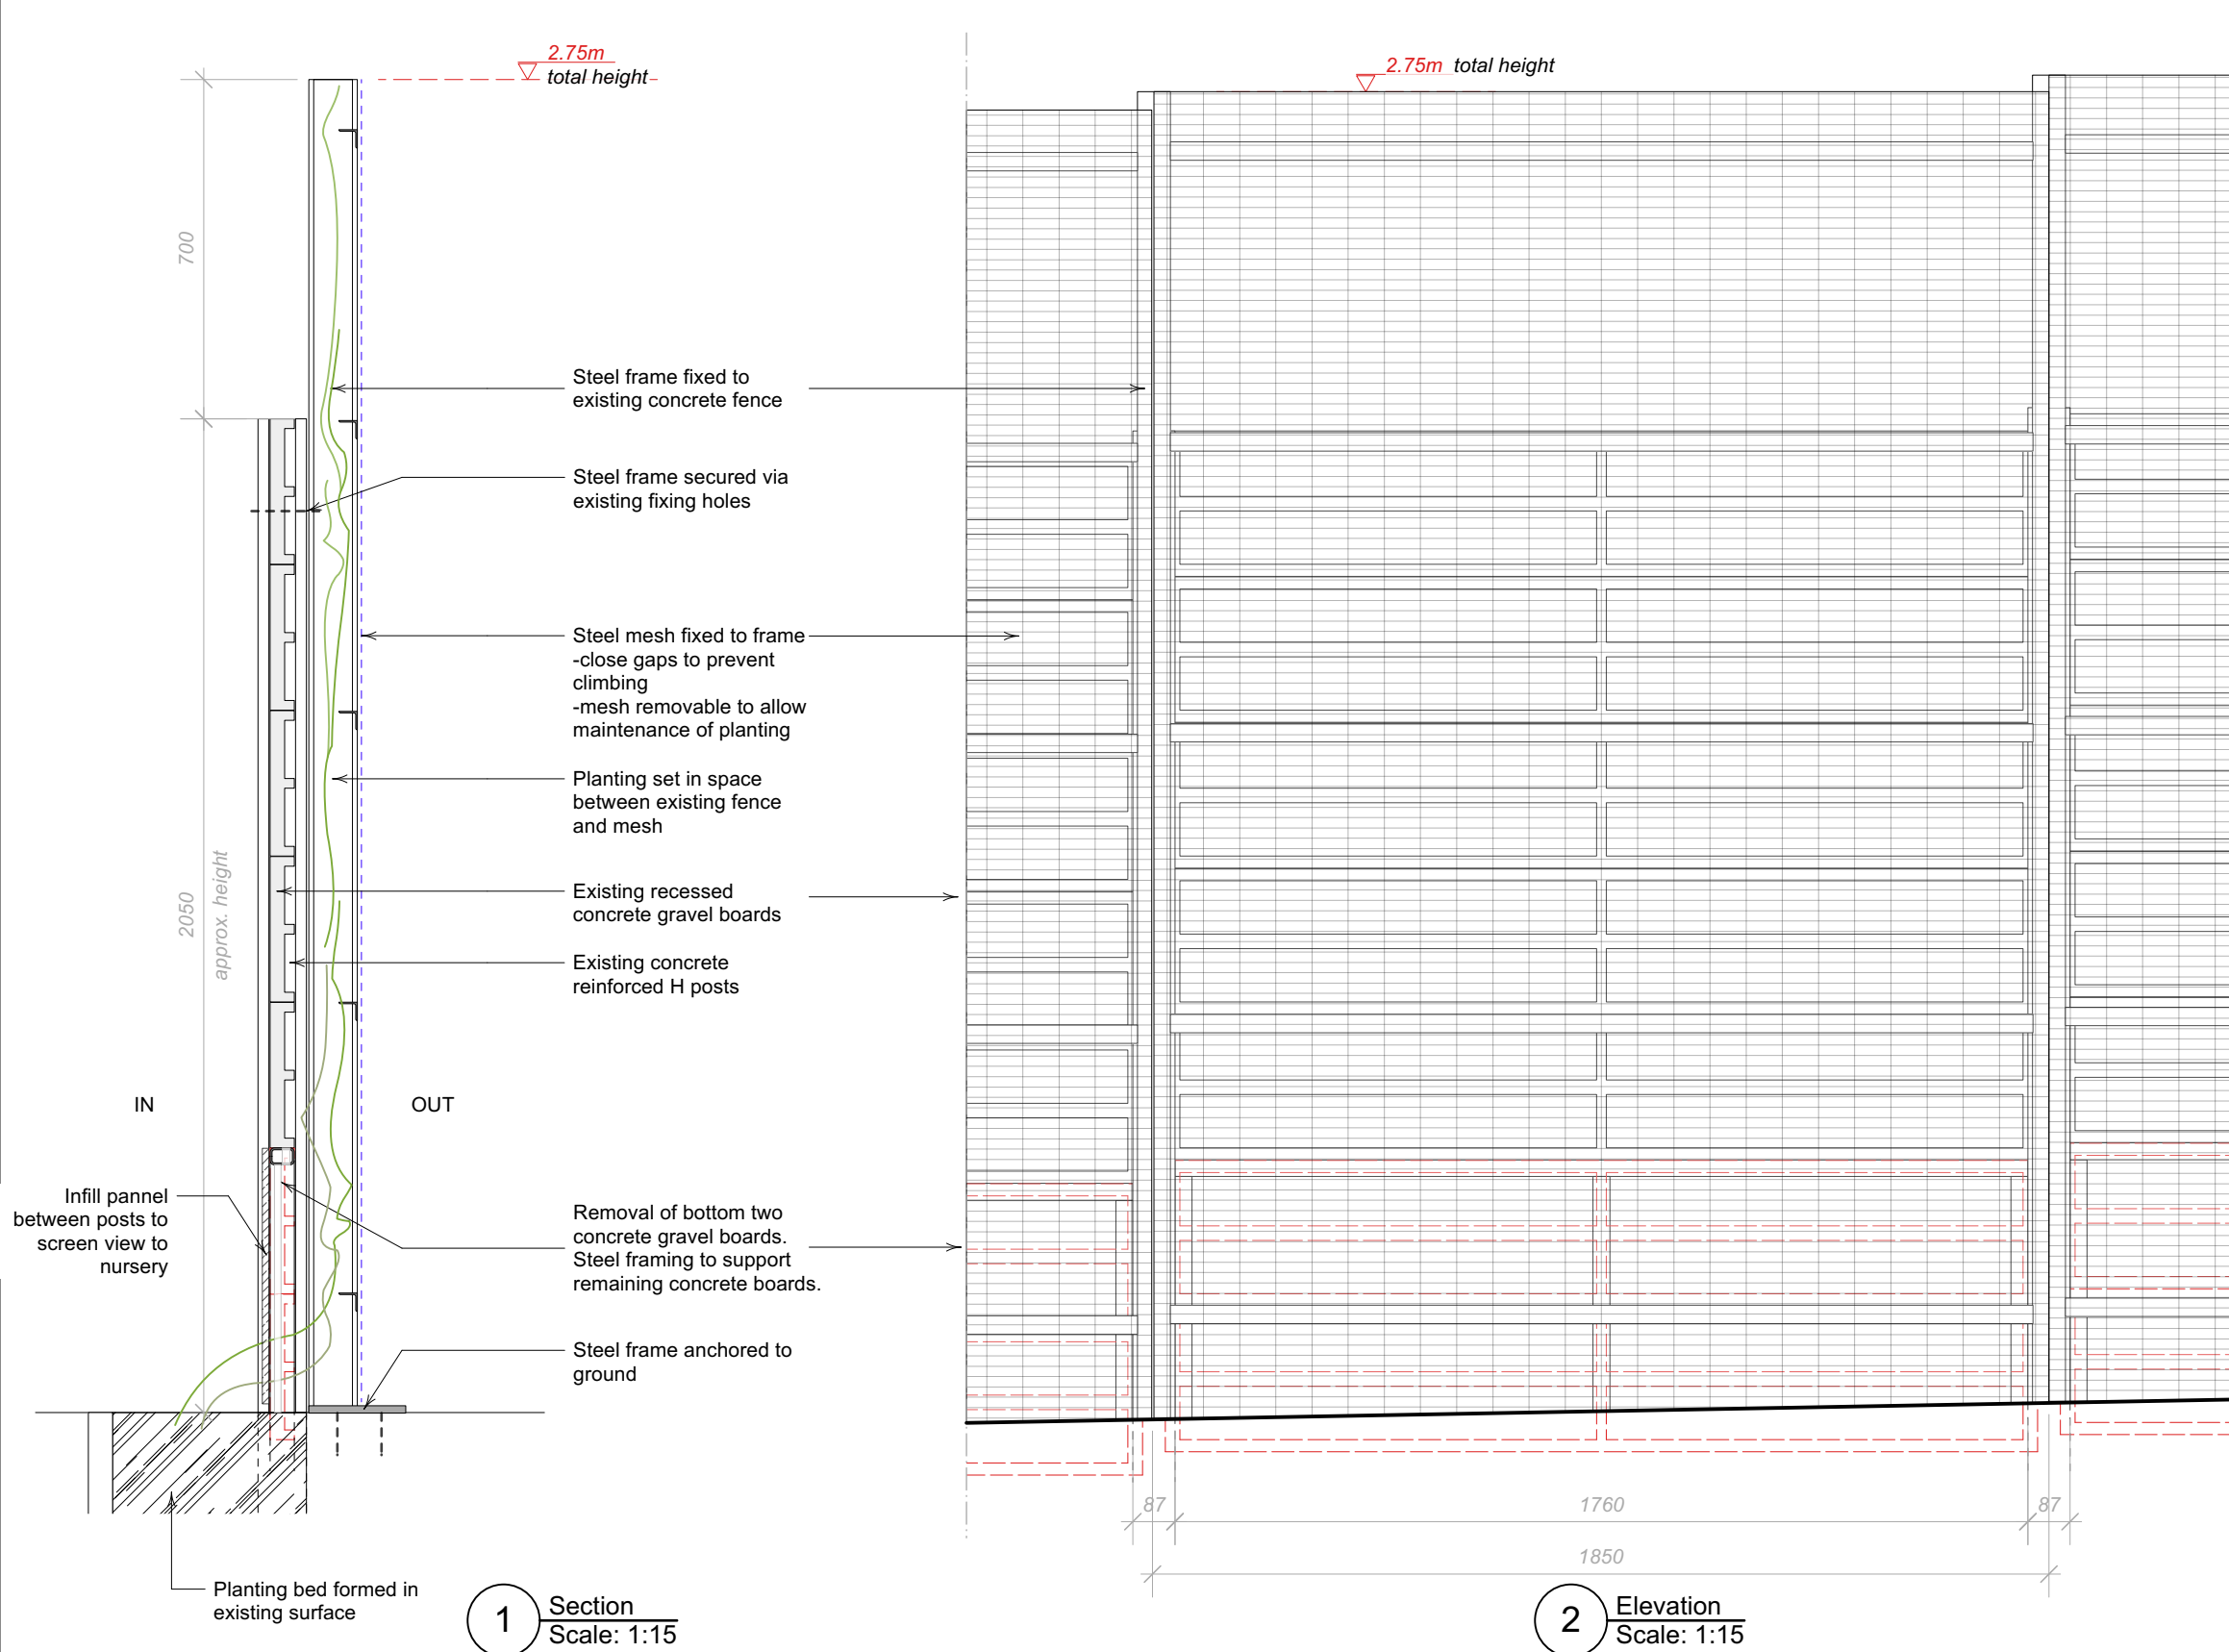


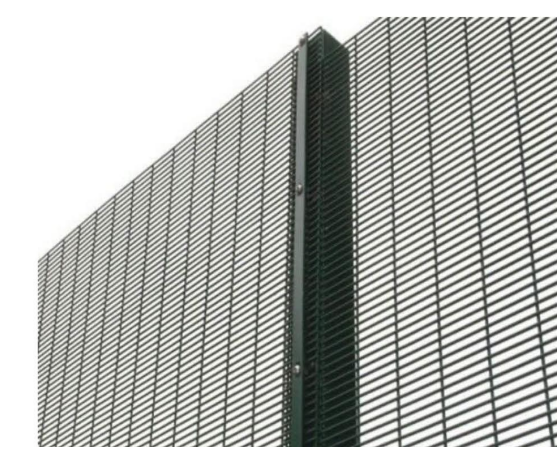

ANTI-CLIMB WIRE MESH WITH POLYESTER
POWDER COATED FINISH (COLOUR TBC)

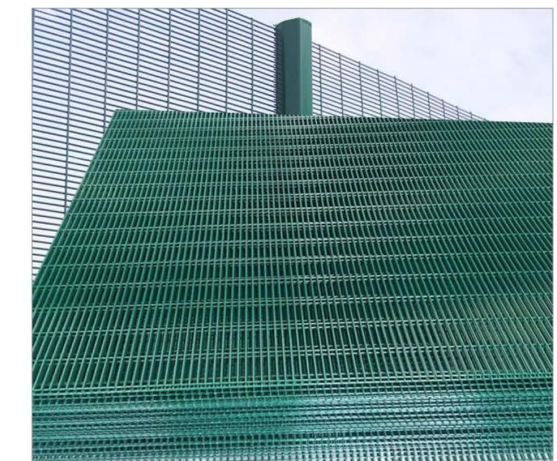

Notes

Revisions		
A	08/02/2023	Updates following client's comments
B	28/02/2023	Design changes
C	21/03/2023	Design changes

St. Mark's Methodist Church
High Rd, London N17 6QB

Proposed North Boundary Wall
Detail

ROGER MEARS ARCHITECTS LLP				
Union Chapel, Compton Avenue			London N1 2XD	
rma@rmears.co.uk			tel 020 7359 8222	
www.rmears.co.uk			© Roger Mears Architects LLP 2022	
Date	Scale	Job No.	Dwg No.	Rev.
July 2022	1:15@A3	2146	C(90.3)001	C