


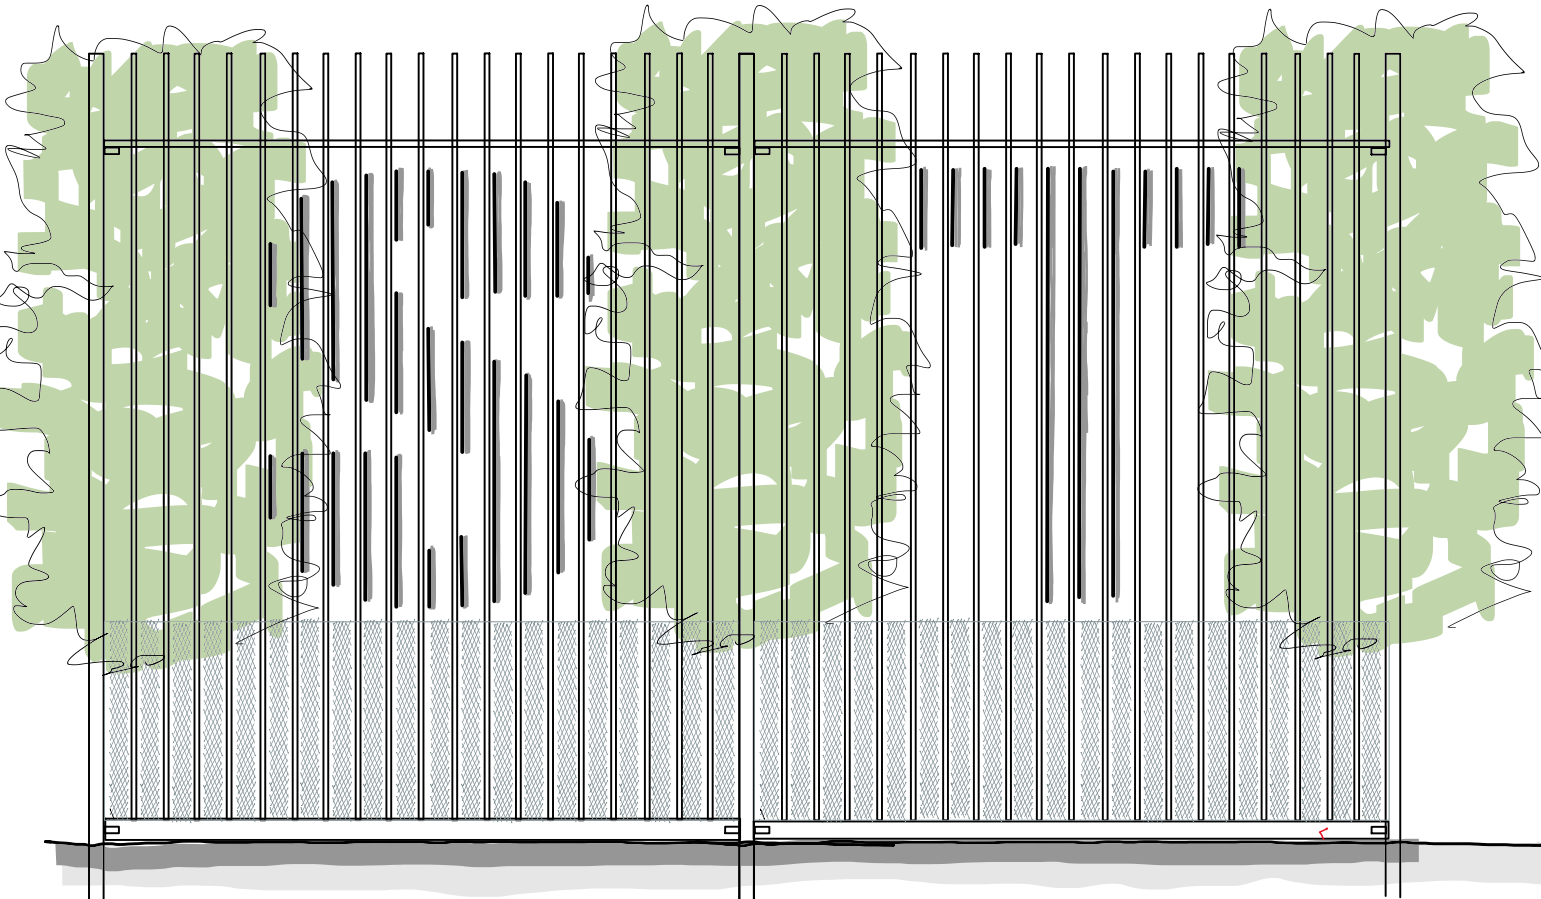
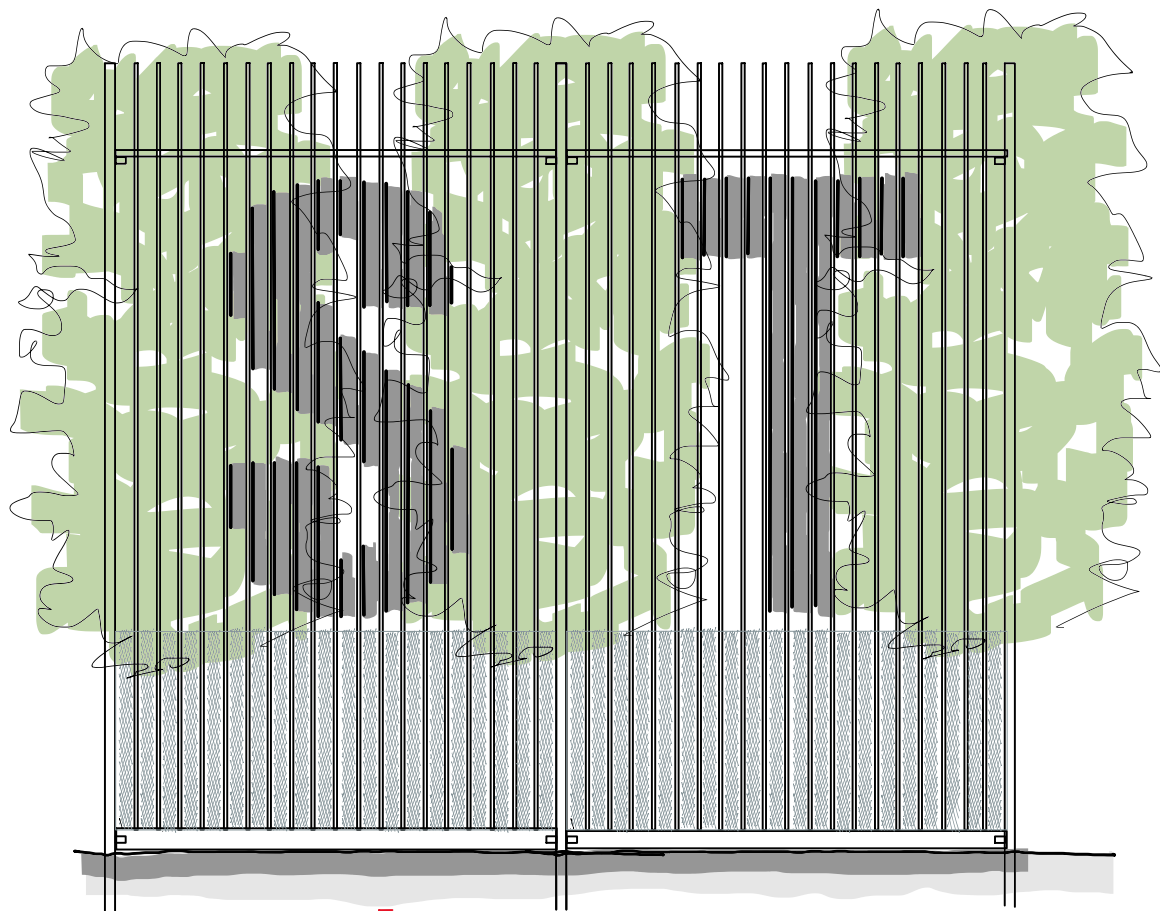


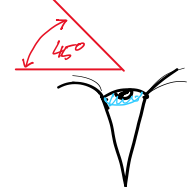

ELEVATION
VIEWED @ 45 DEGREES

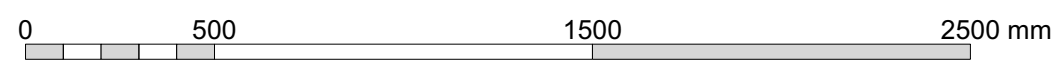

ELEVATION
VIEWED @ 22.5 DEGREES

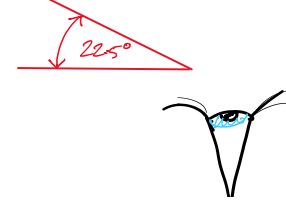

Notes	Revisions	St. Mark's Methodist Church High Rd, London N17 6QB Proposed South Boundary Wall - 2	ROGER MEARS ARCHITECTS LLP Union Chapel, Compton Avenue				
-------	-----------	--	---	--	--	--	--