




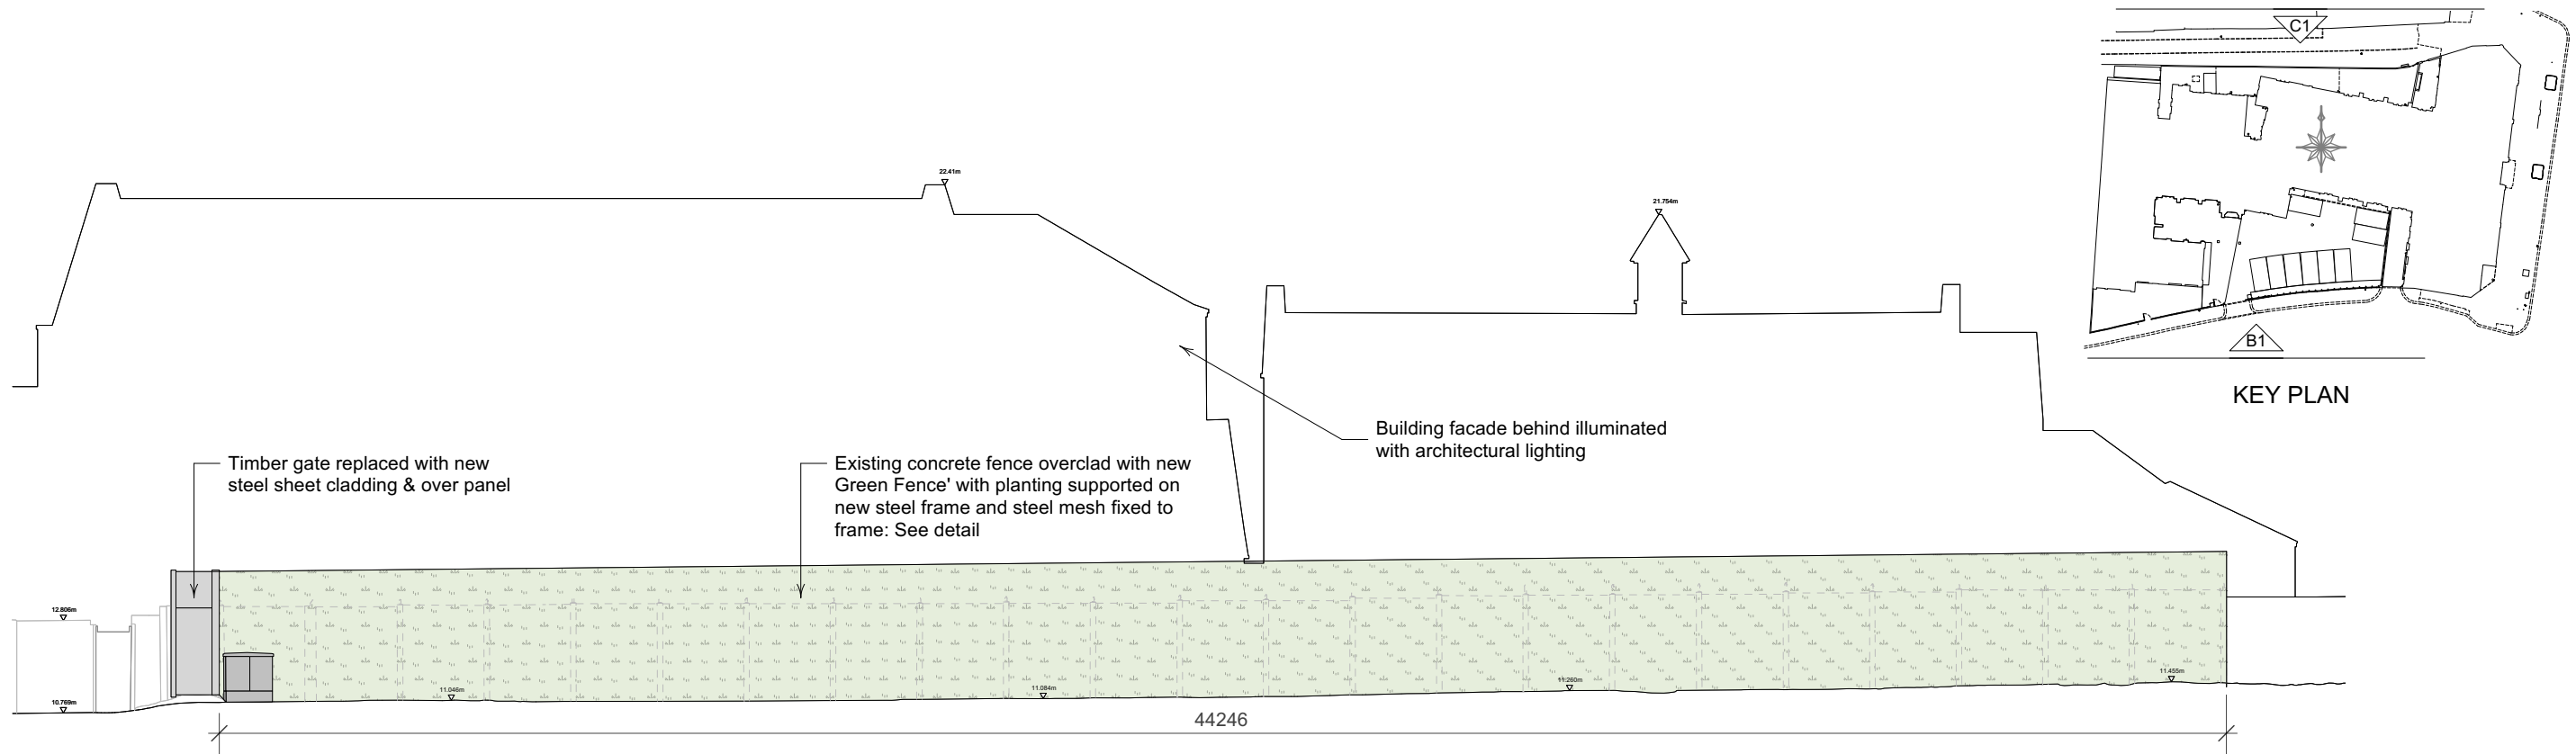

01 North Boundary C1
1:150@A3; 1:75@A1

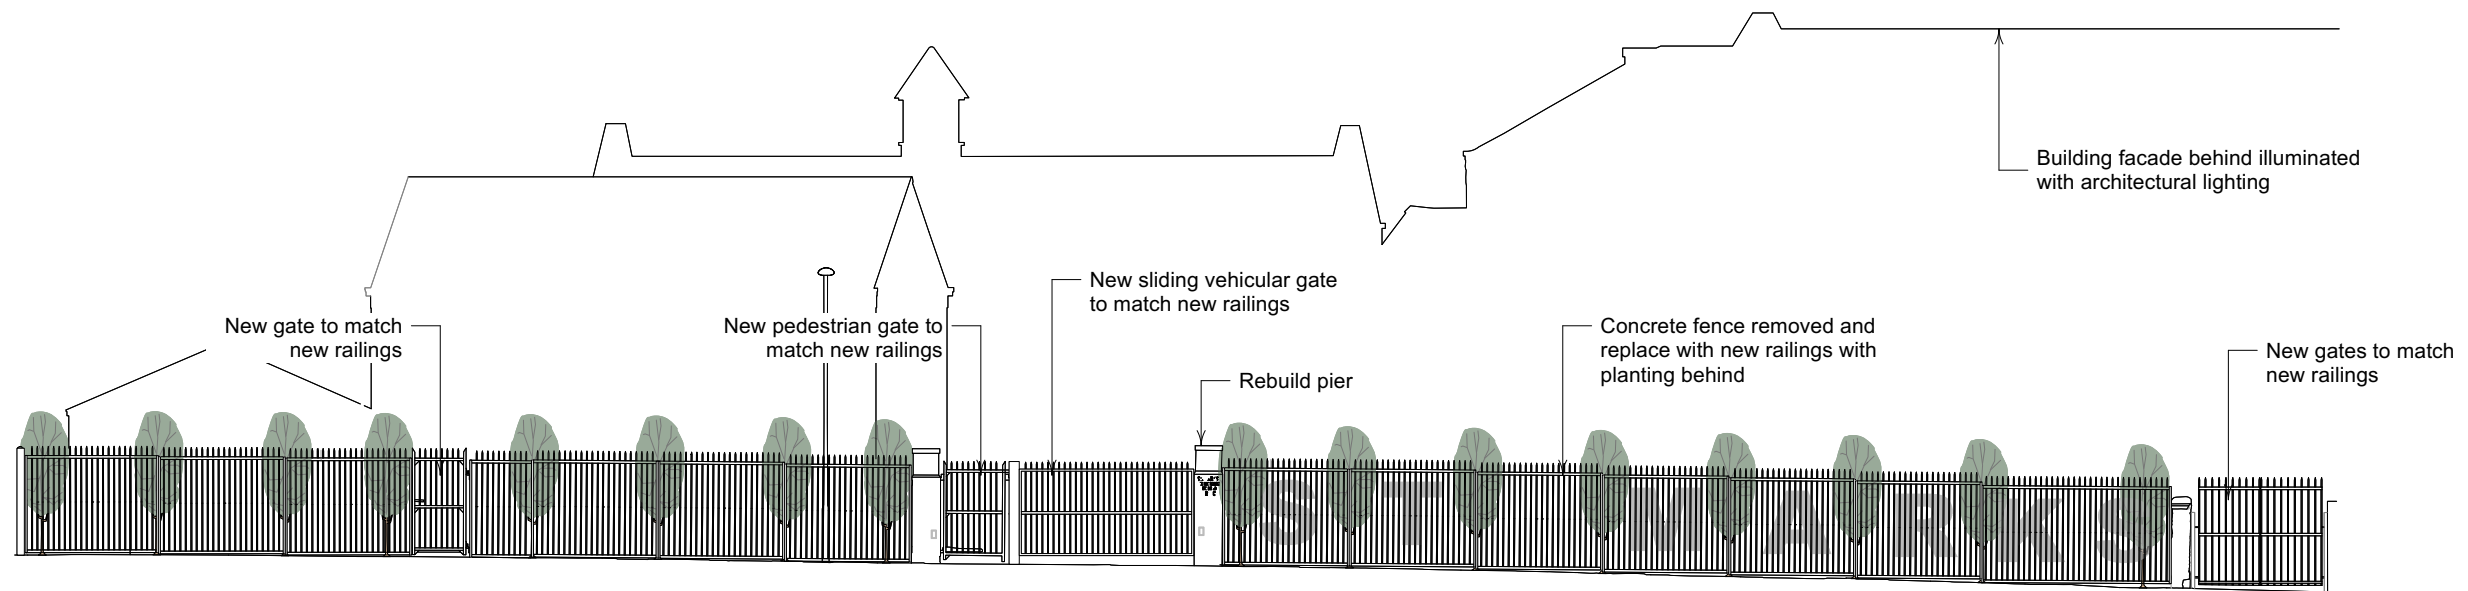

02 South Boundary B1
1:150@A3; 1:75@A1

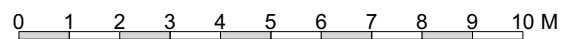

Notes	Revisions		St. Mark's Methodist Church High Rd, London N17 6QB		ROGER MEARS ARCHITECTS LLP Union Chapel, Compton Avenue London N1 2XD	
	A	21/10/2022	Removed fence lettering		rma@rmears.co.uk www.rmears.co.uk	
	B	20/12/2022	Drawing revised		tel 020 7359 8222	
	C	28/02/2023	Drawing revised		© Roger Mears Architects LLP 2022	
			Proposed North & South Boundaries			
	Date	Scale	Job No.	Dwg No.	Rev.	
	July 2022	1:150@A3 1:75@A1	2146	L(00)220	C	