

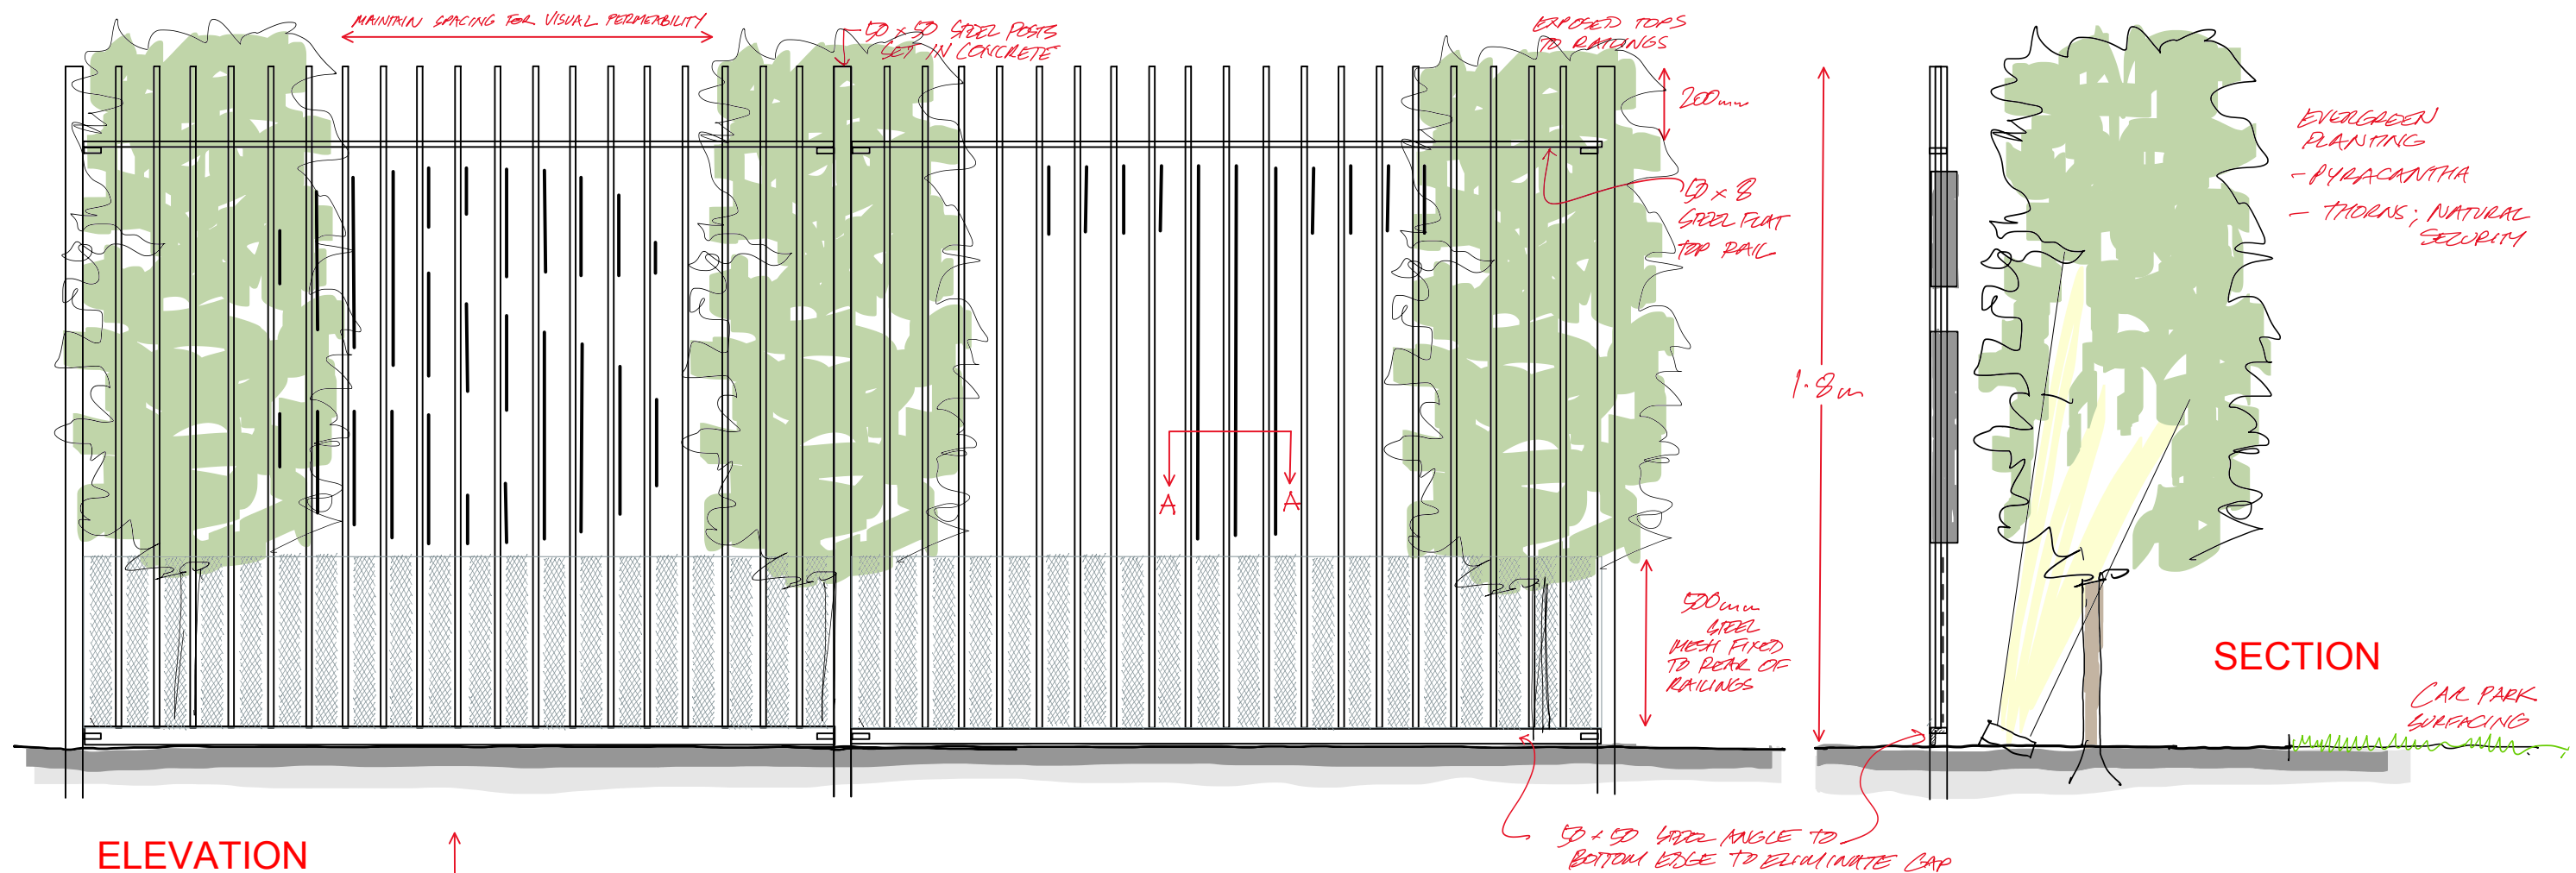


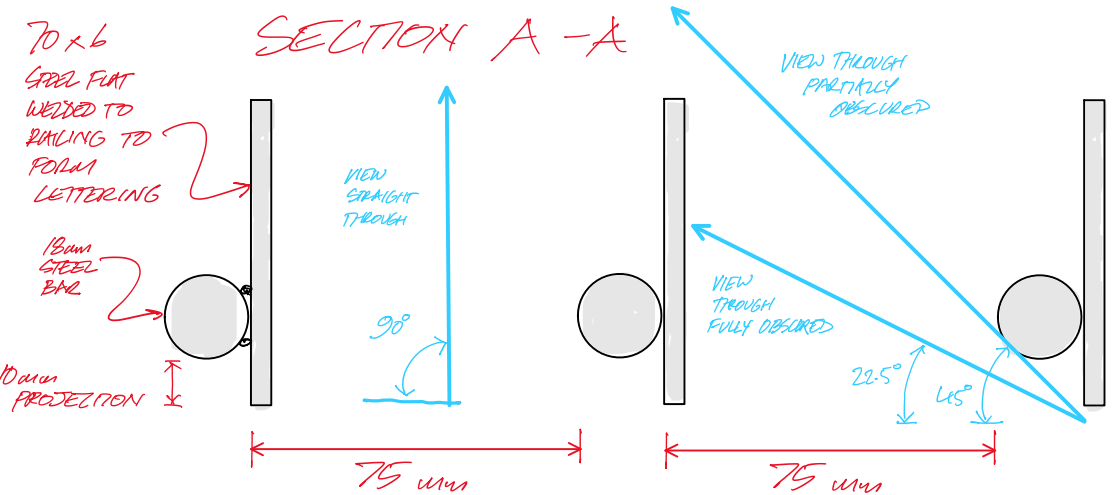

ELEVATION

VIEWED ORTHOGONALLY

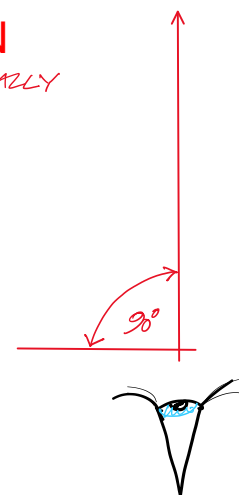

SECTION A-A



PYRACANTHA 'RED COLUMN'



Notes	Revisions		St. Mark's Methodist Church High Rd, London N17 6QB		ROGER MEARS ARCHITECTS LLP Union Chapel, Compton Avenue London N1 2XD
	A 08/02/2023		Updates following client's comments		rma@rmears.co.uk www.rmears.co.uk
			Proposed South Boundary Wall - 1		tel 020 7359 8222 © Roger Mears Architects LLP 2022
	Date	Scale	Job No.	Dwg No.	Rev.
	July 2022	1:20@A3	2146	C(90.3)010 A	