




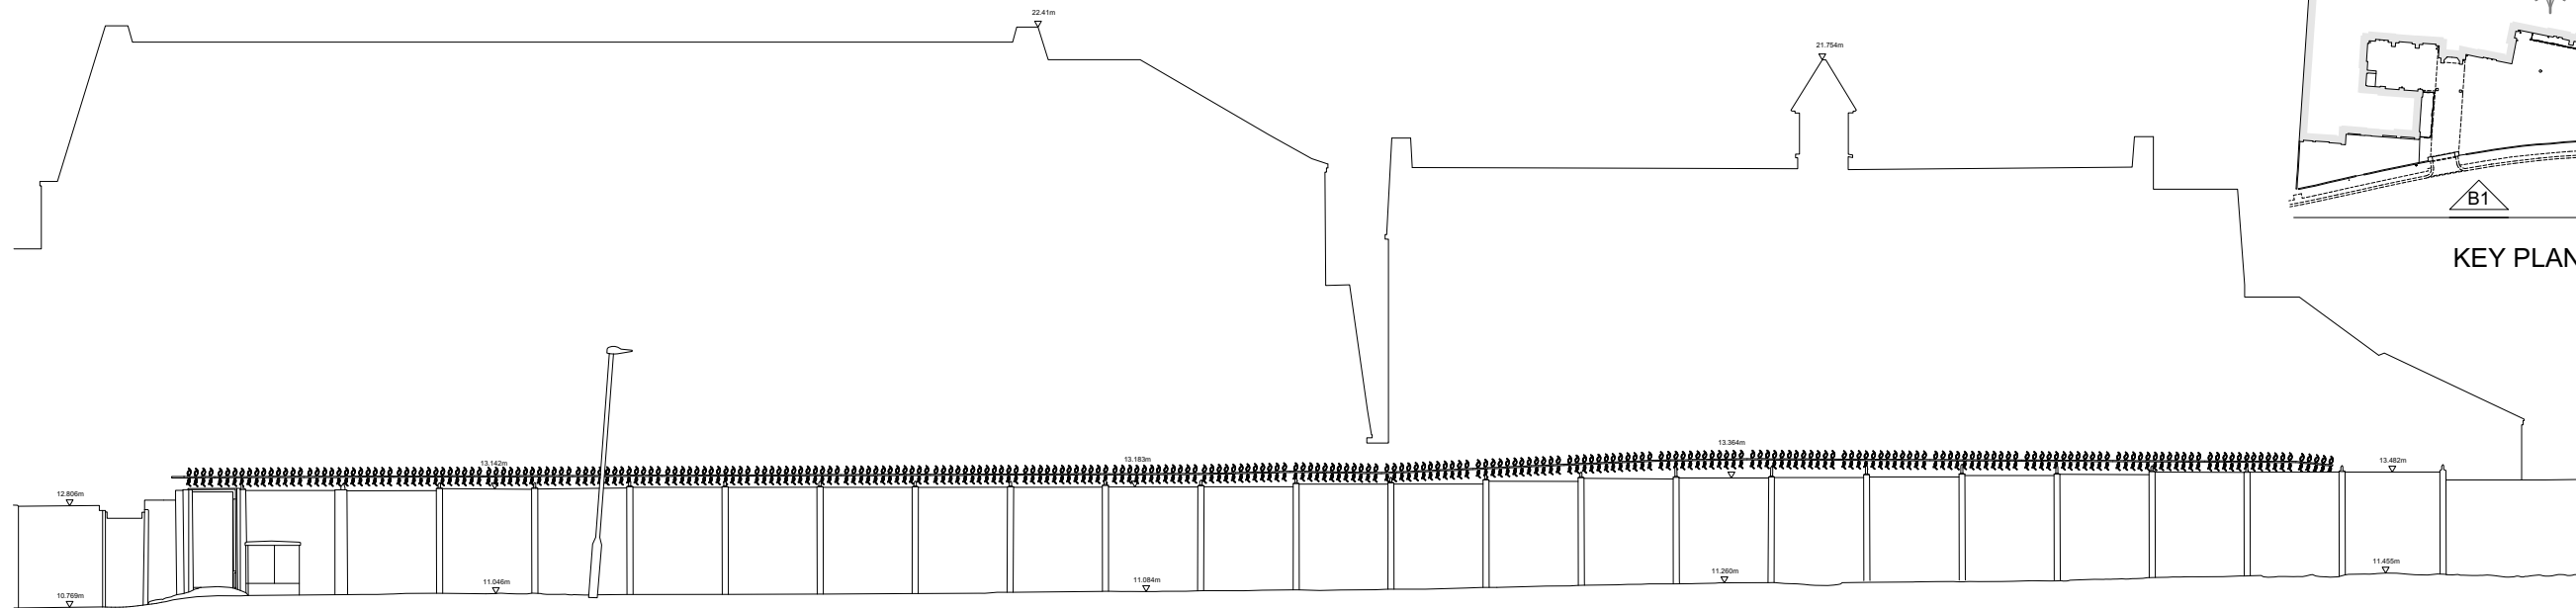

01 North Boundary C1
1:150@A3; 1:75@A1

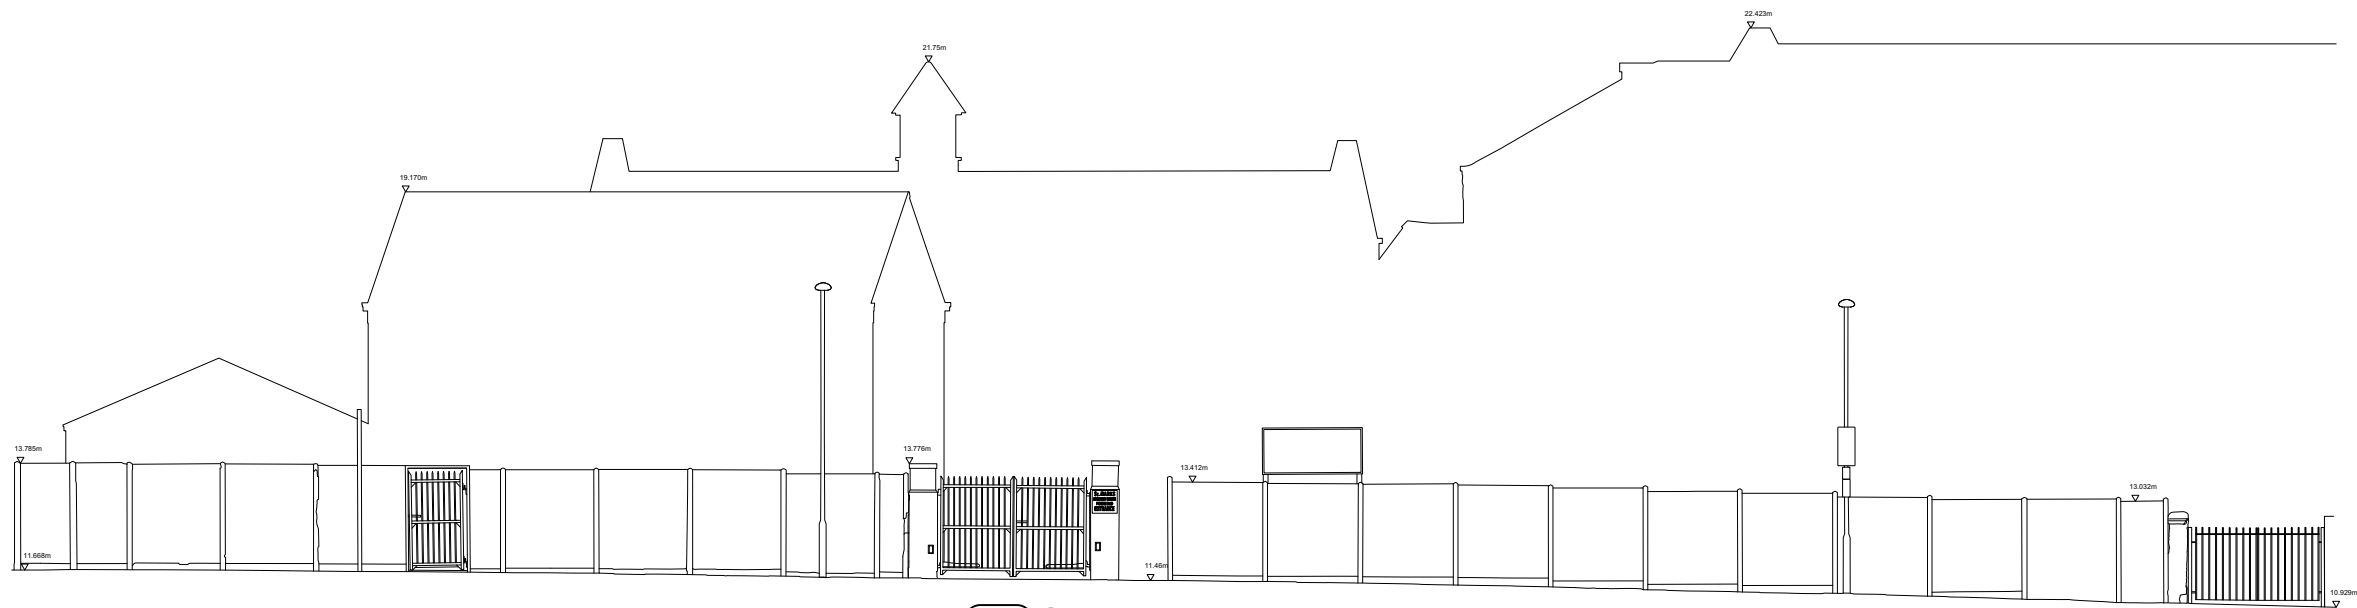

02 South Boundary B1
1:150@A3; 1:75@A1

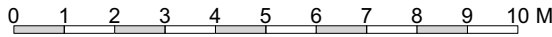

Notes

Revisions

St. Mark's Methodist Church
High Rd, London N17 6QB

Existing North & South Boundaries

ROGER MEARS ARCHITECTS LLP
Union Chapel, Compton Avenue London N1 2XD

rma@rmears.co.uk tel 020 7359 8222
www.rmears.co.uk

© Roger Mears Architects LLP 2022

Date	Scale	Job No.	Dwg No.	Rev.
July 2022	1:150@A3 1:75@A1	2146	L(00)120	