


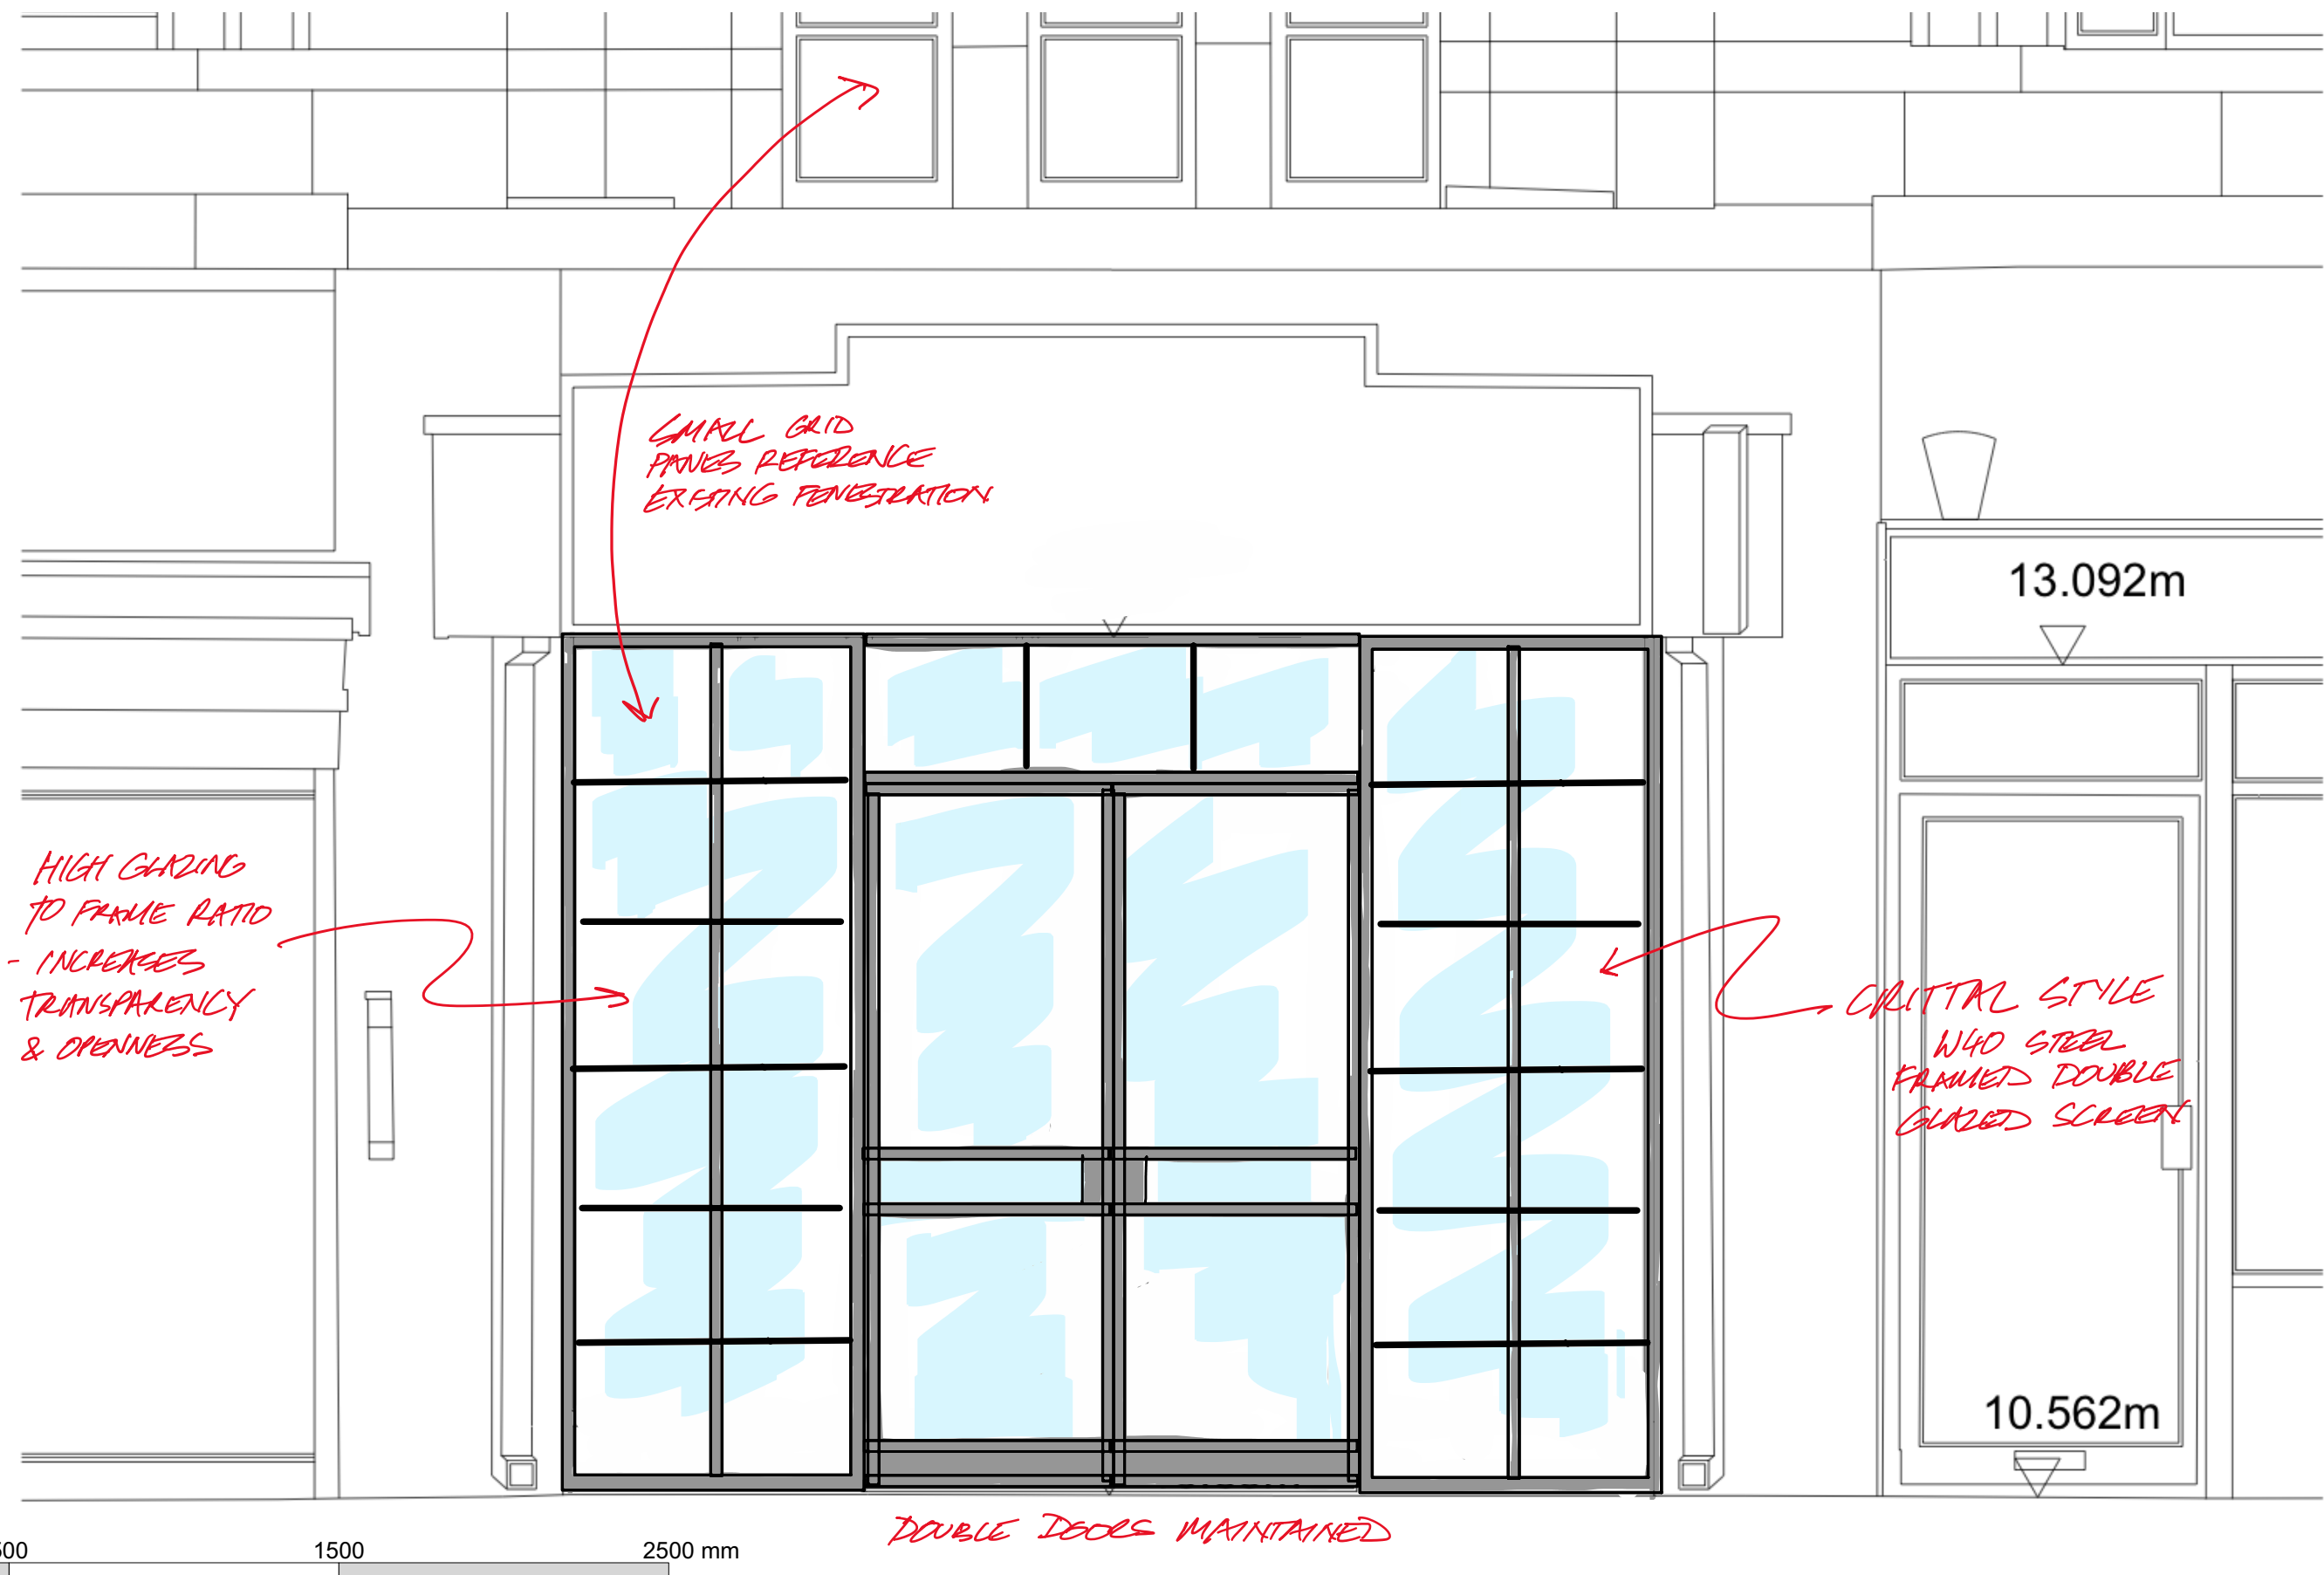

Notes

Revisions

St. Mark's Methodist Church
High Rd, London N17 6QB

Proposed Entrance Screen

ROGER MEARS ARCHITECTS LLP
Union Chapel, Compton Avenue London N1 2XD

rma@rmears.co.uk
www.rmears.co.uk

tel 020 7359 8222

© Roger Mears Architects LLP 2022

Date	Scale	Job No.	Dwg No.	Rev.
July 2022	1:20@A3	2146	C(31.1)001	