


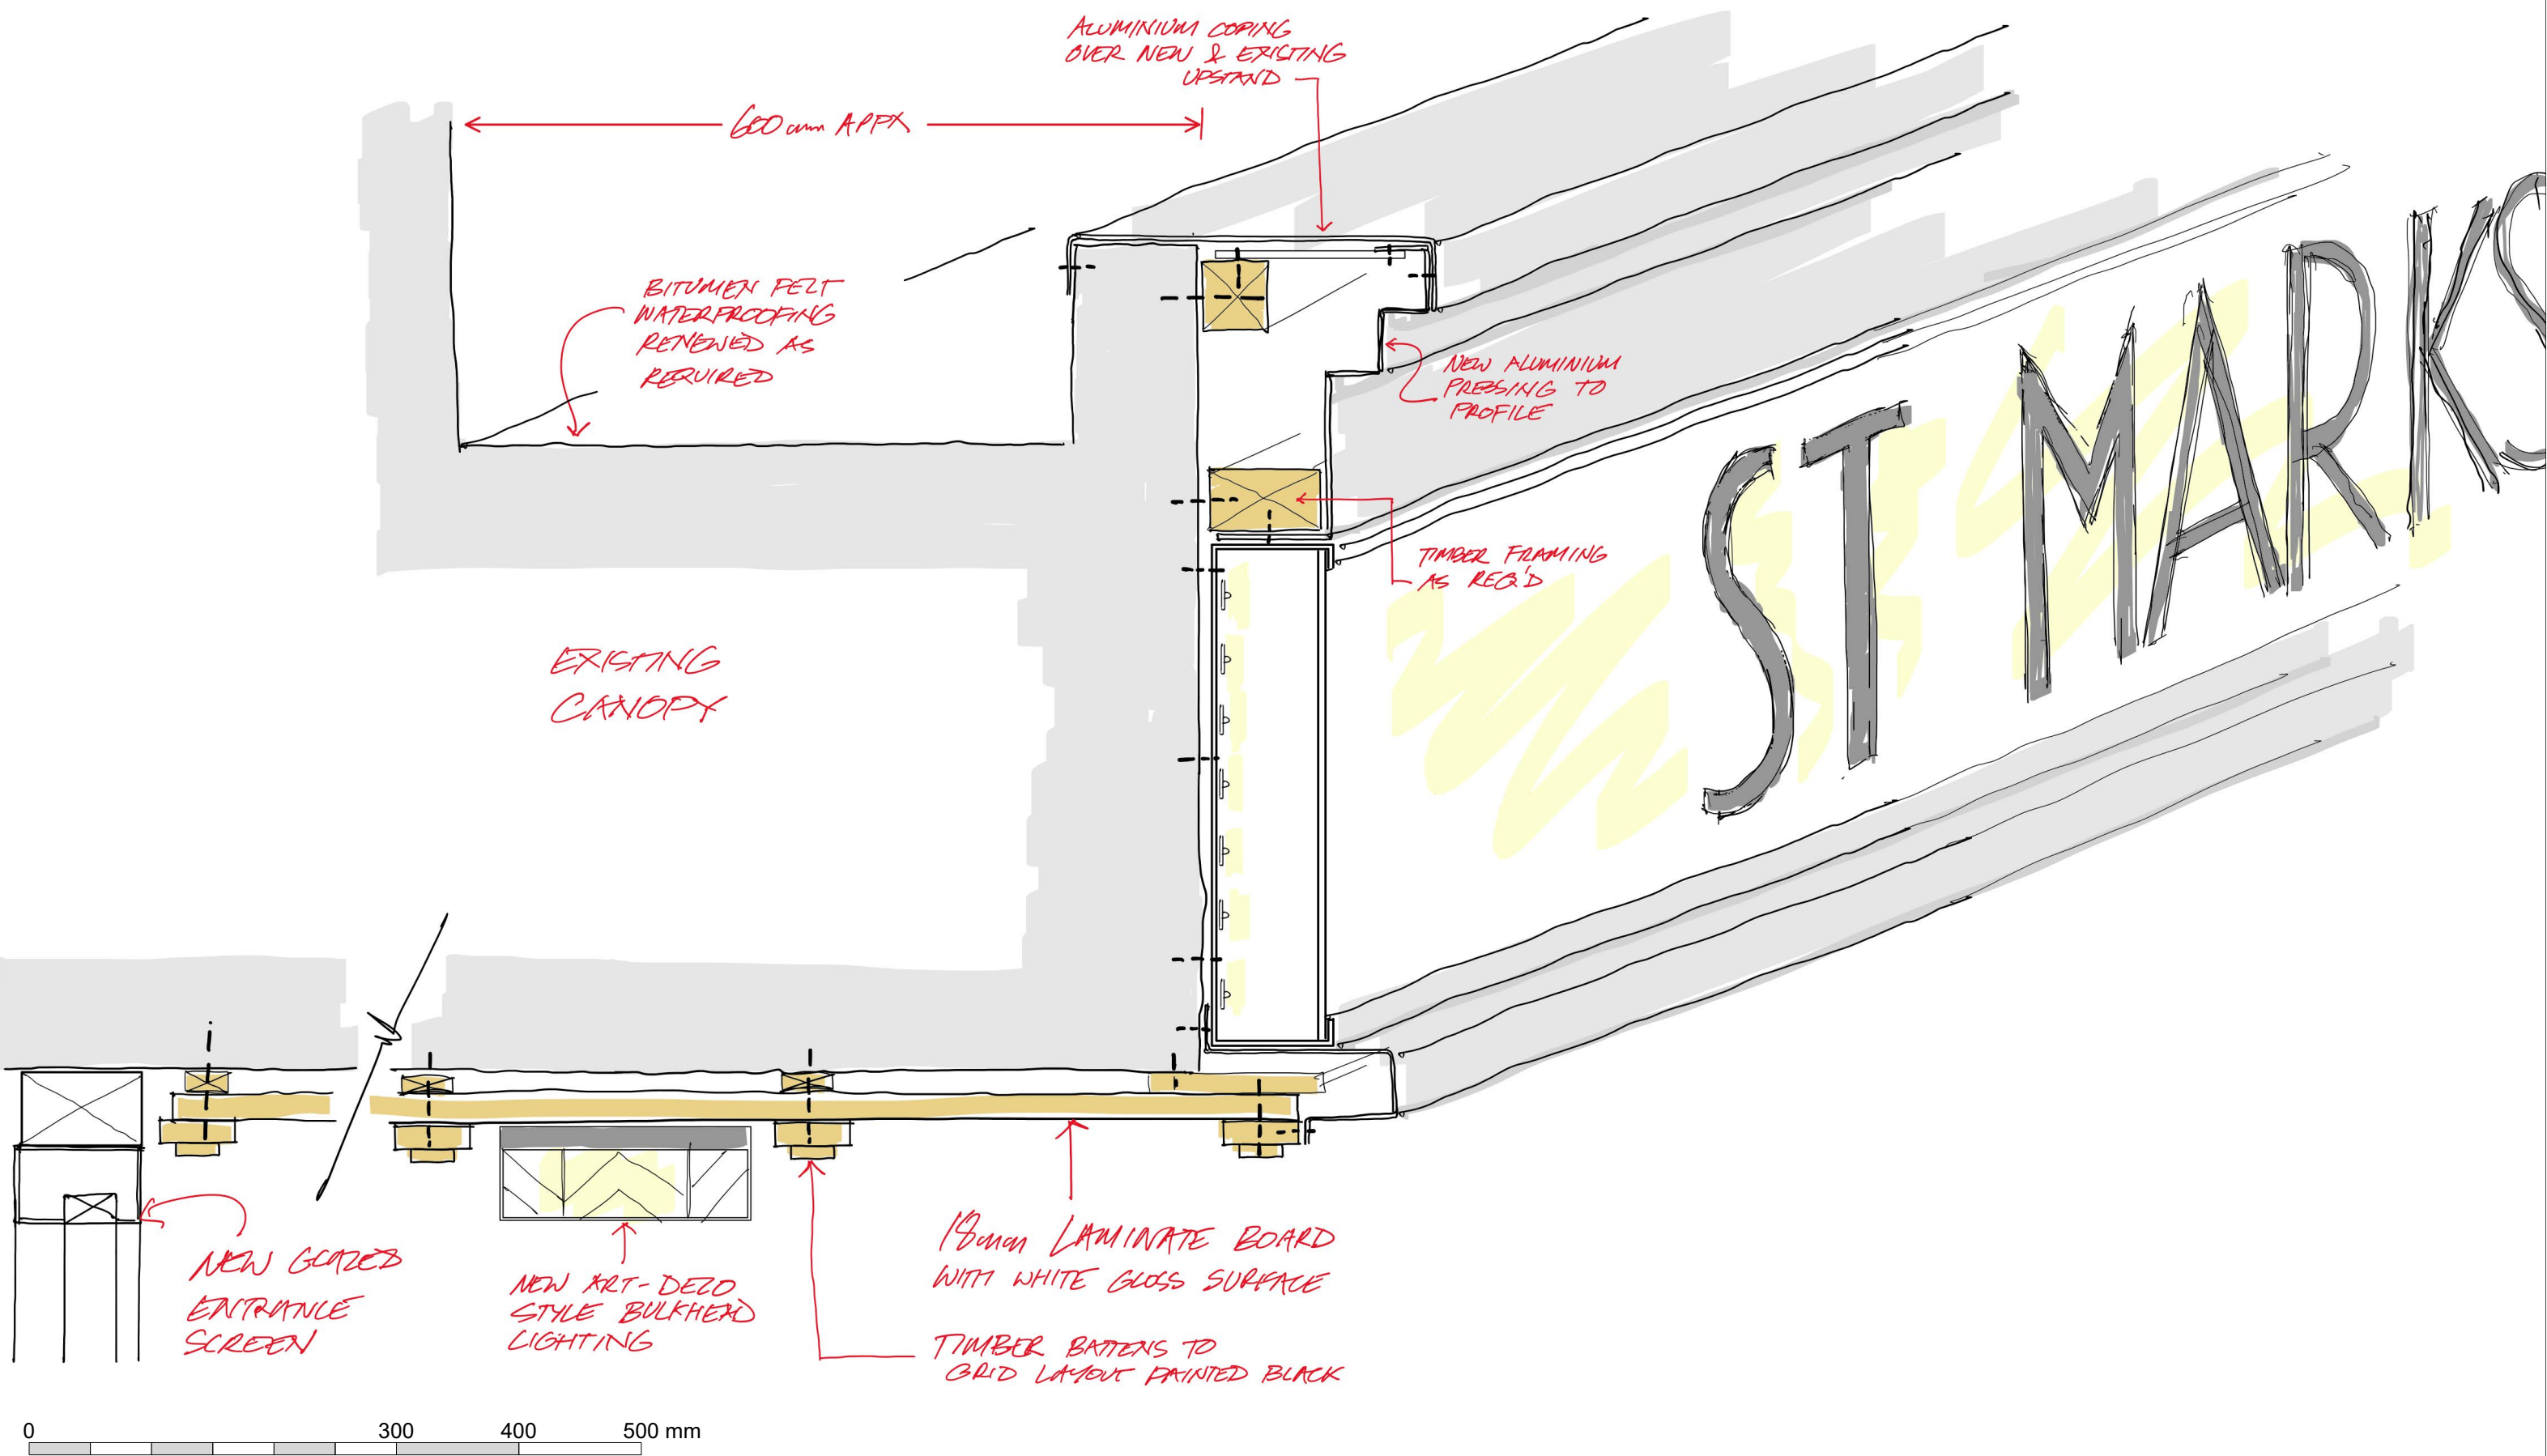

Notes

i) LED strip lighting to be used for the illuminated fascia

Revisions		
A	10/02/2023	Note added

St. Mark's Methodist Church
High Rd, London N17 6QB

Proposed Entrance Canopy

ROGER MEARS ARCHITECTS LLP				
Union Chapel, Compton Avenue			London N1 2XD	
rma@rmears.co.uk www.rmears.co.uk			tel 020 7359 8222	
© Roger Mears Architects LLP 2022				
Date	Scale	Job No.	Dwg No.	Rev.
July 2022	1:5@A3	2146	C(27.2)001	A