



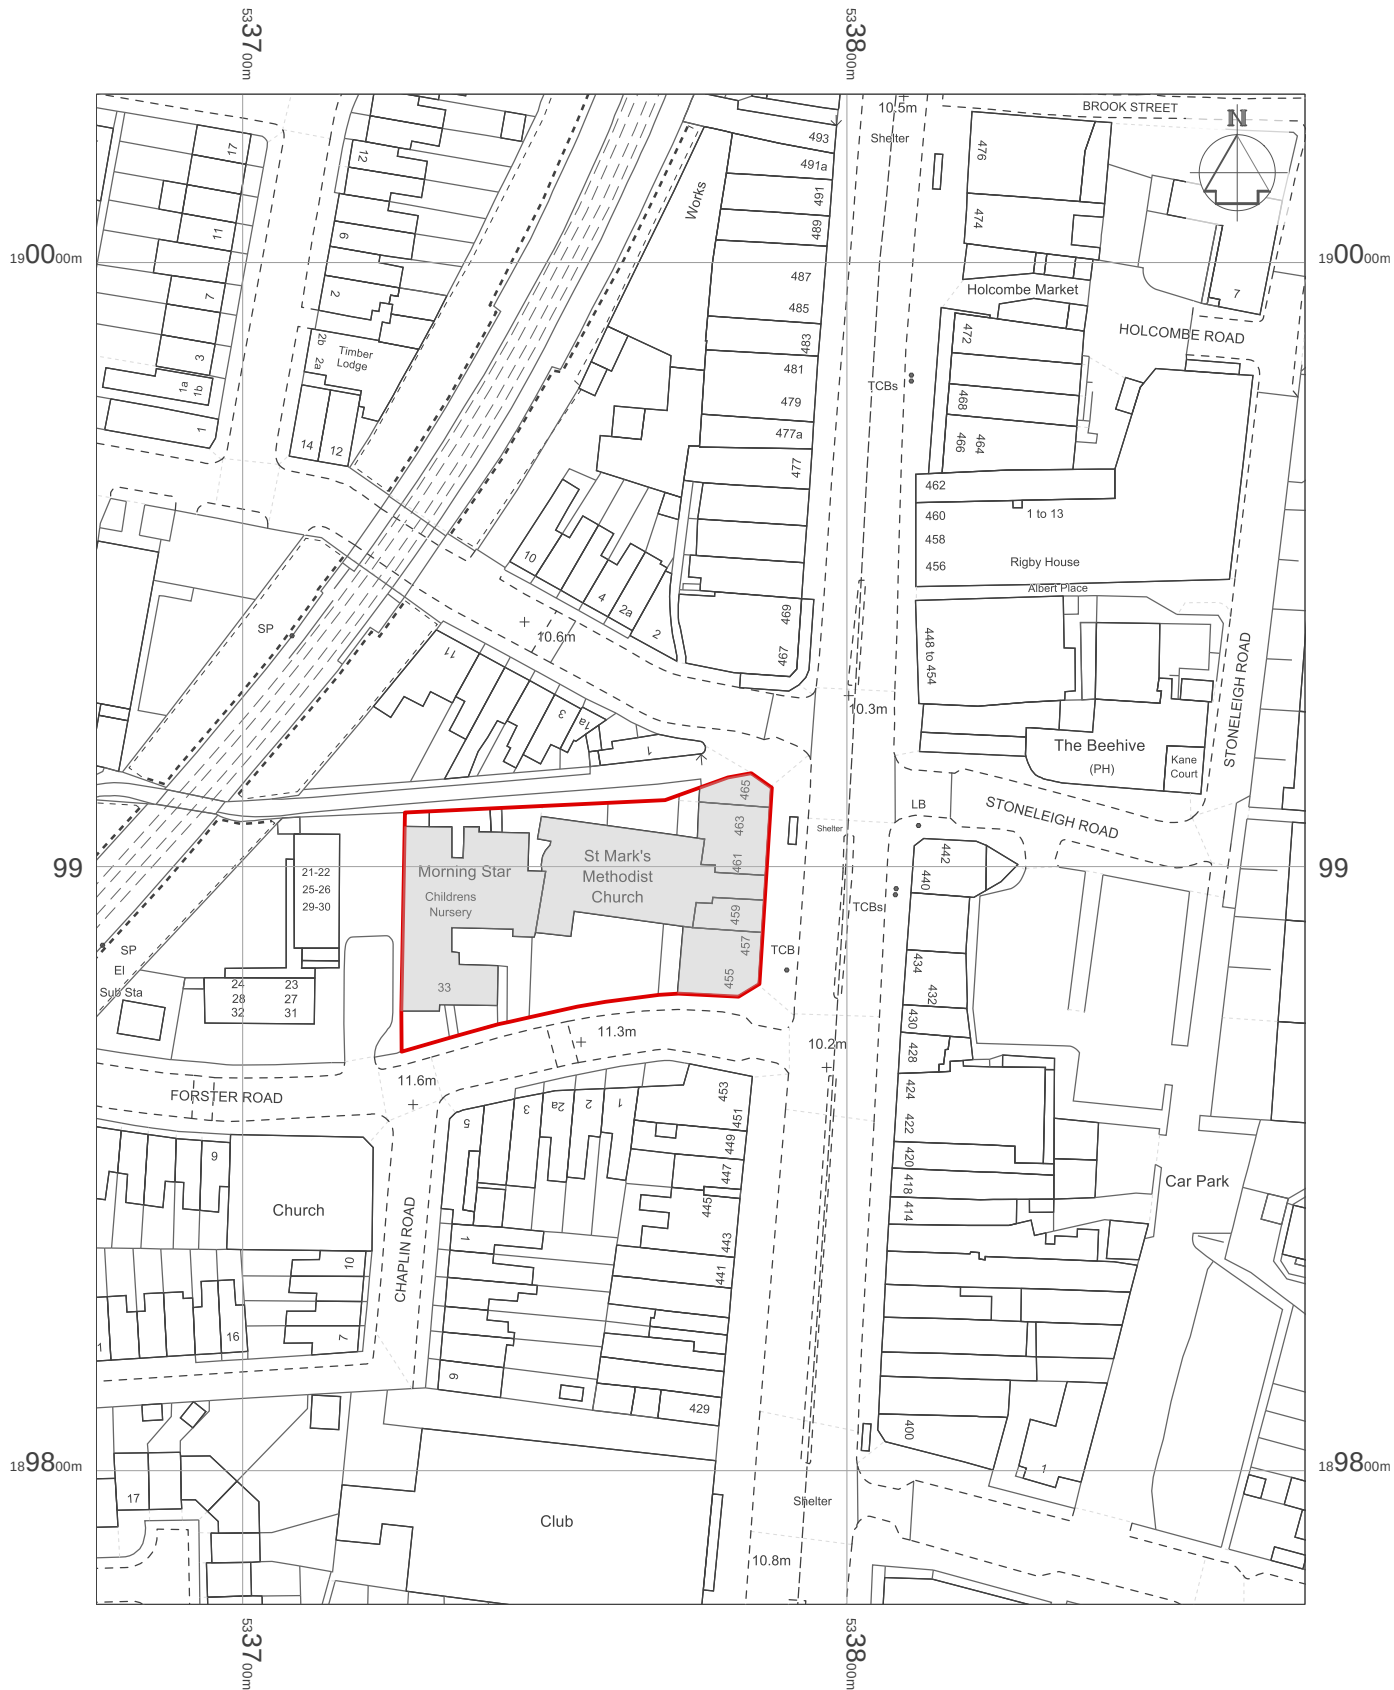

©Crown Copyright and database rights 2023 OS Licence no. AC0000849896

Site Location Plan
1:1250@A3

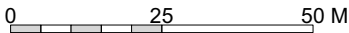

Notes	Revisions	St. Mark's Methodist Church High Rd, London N17 6QB Site Location Plan	ROGER MEARS ARCHITECTS LLP Union Chapel, Compton Avenue London N1 2XD rma@rmears.co.uk www.rmears.co.uk tel 020 7359 8222				
			Date	Scale	Job No.	Dwg No.	Rev.
			July 2022	1:1250@A3	2146	L(00)001	