


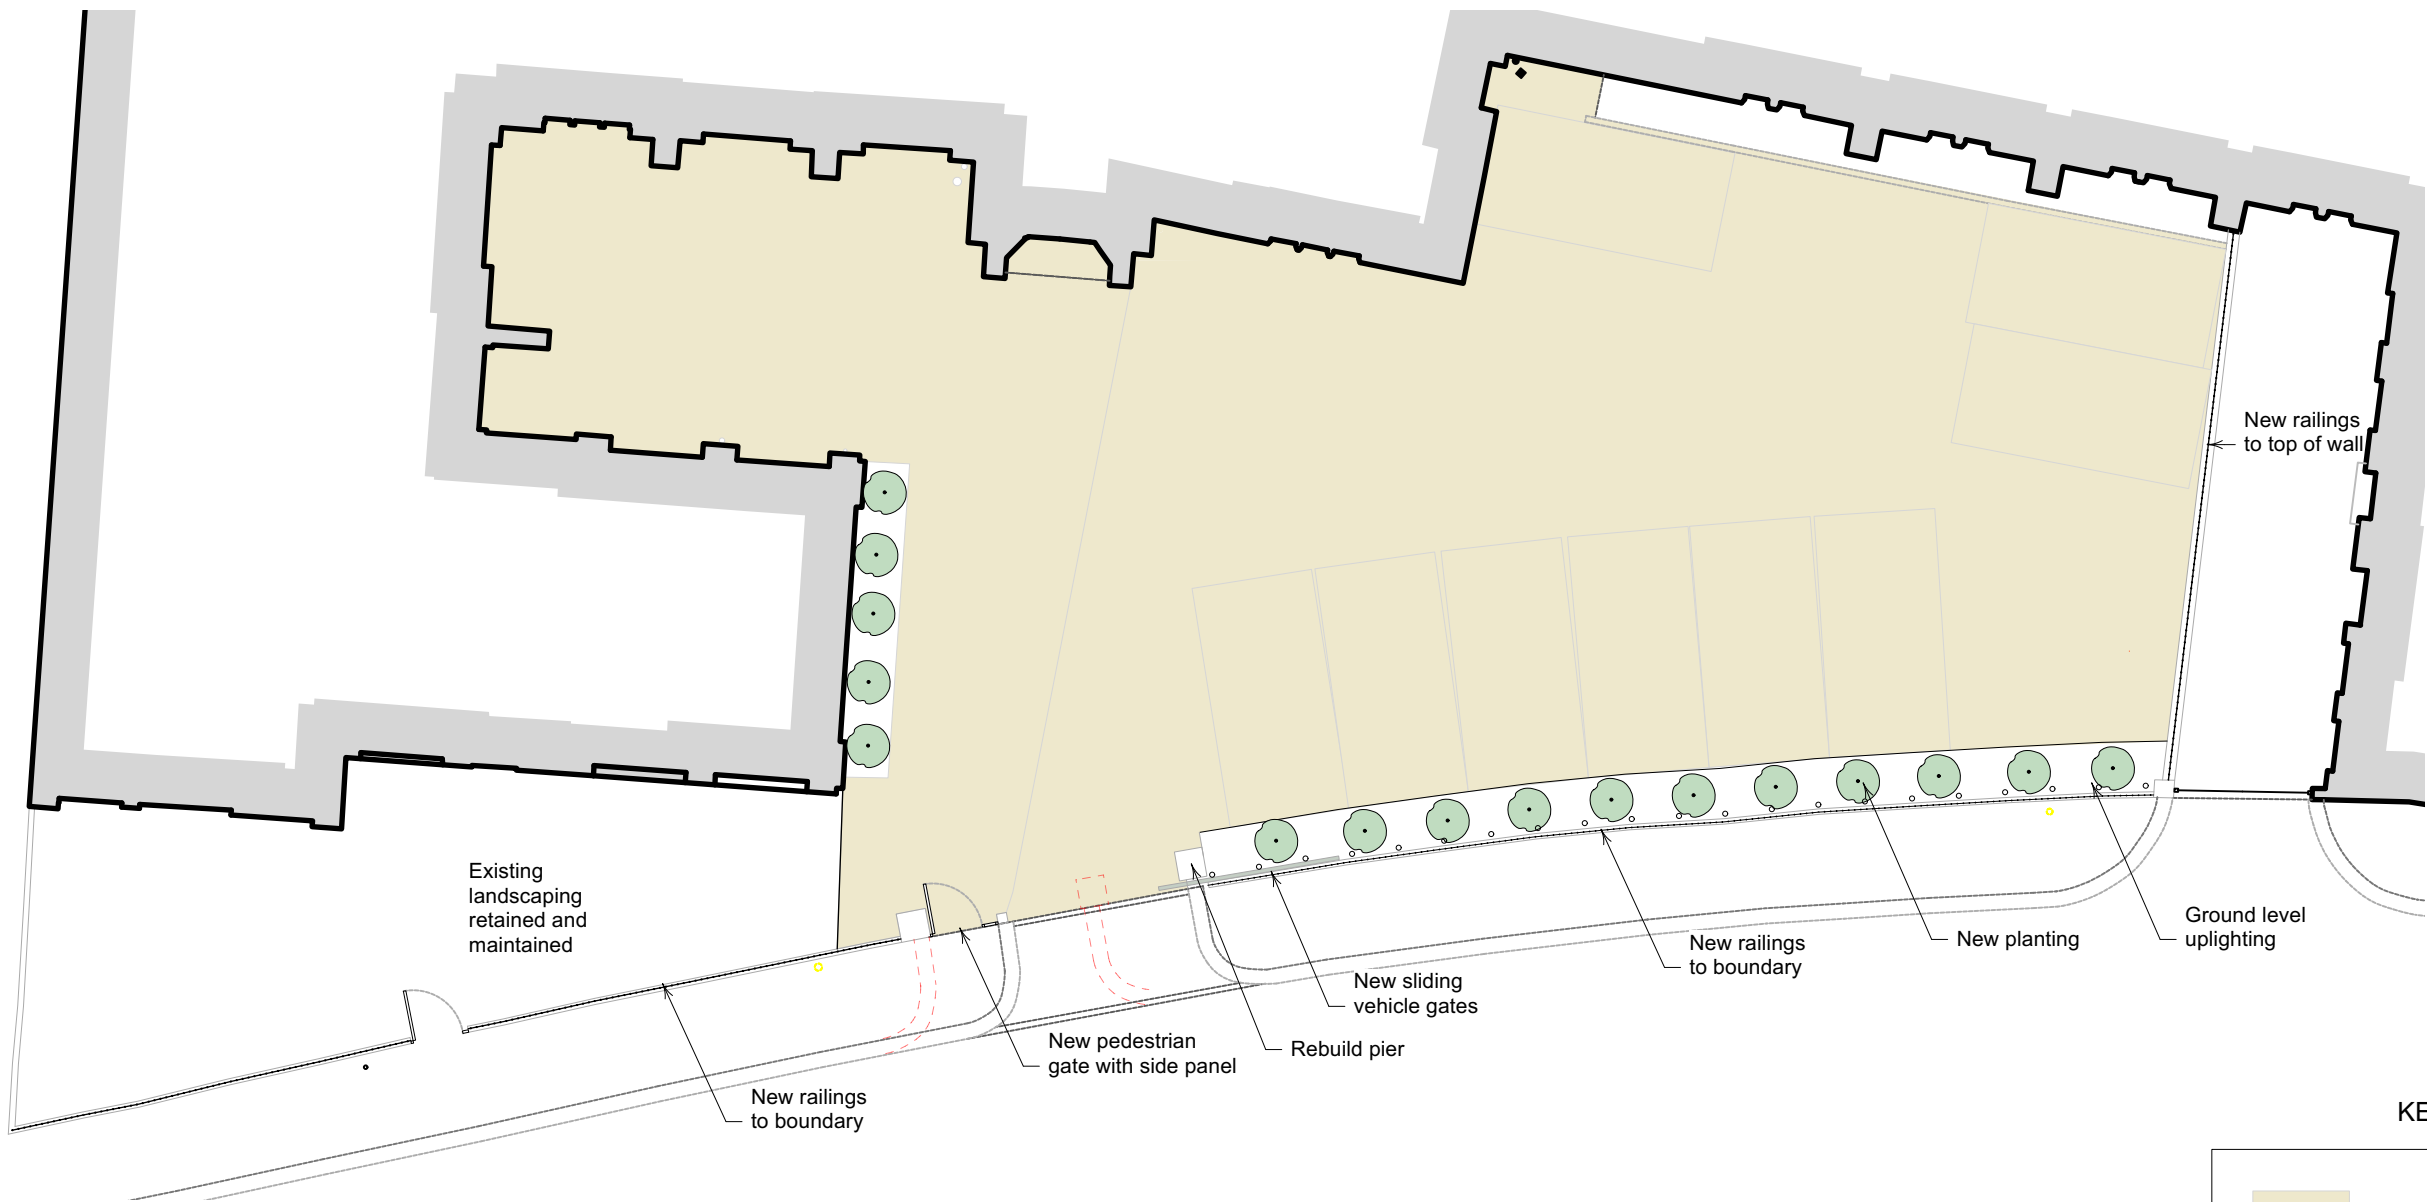

1 Proposed Car Park
1:150@A3; 1:75@A1

KEY:

-  BOUND GRAVEL
-  NEW PLANTING
-  DEMOLITION

0 5 10 15 M

Notes	Revisions		St. Mark's Methodist Church High Rd, London N17 6QB		ROGER MEARS ARCHITECTS LLP Union Chapel, Compton Avenue London N1 2XD	
	A	19/12/2022	Drawing updated and notes revised		rma@rmears.co.uk	tel 020 7359 8222
	B	08/02/2023	Revised parking spaces		www.rmears.co.uk	© Roger Mears Architects LLP 2022
			Proposed Car Park		Date	Scale
					July 2022	1:150@A3 1:75@A1
						2146
						L(00)200 B