



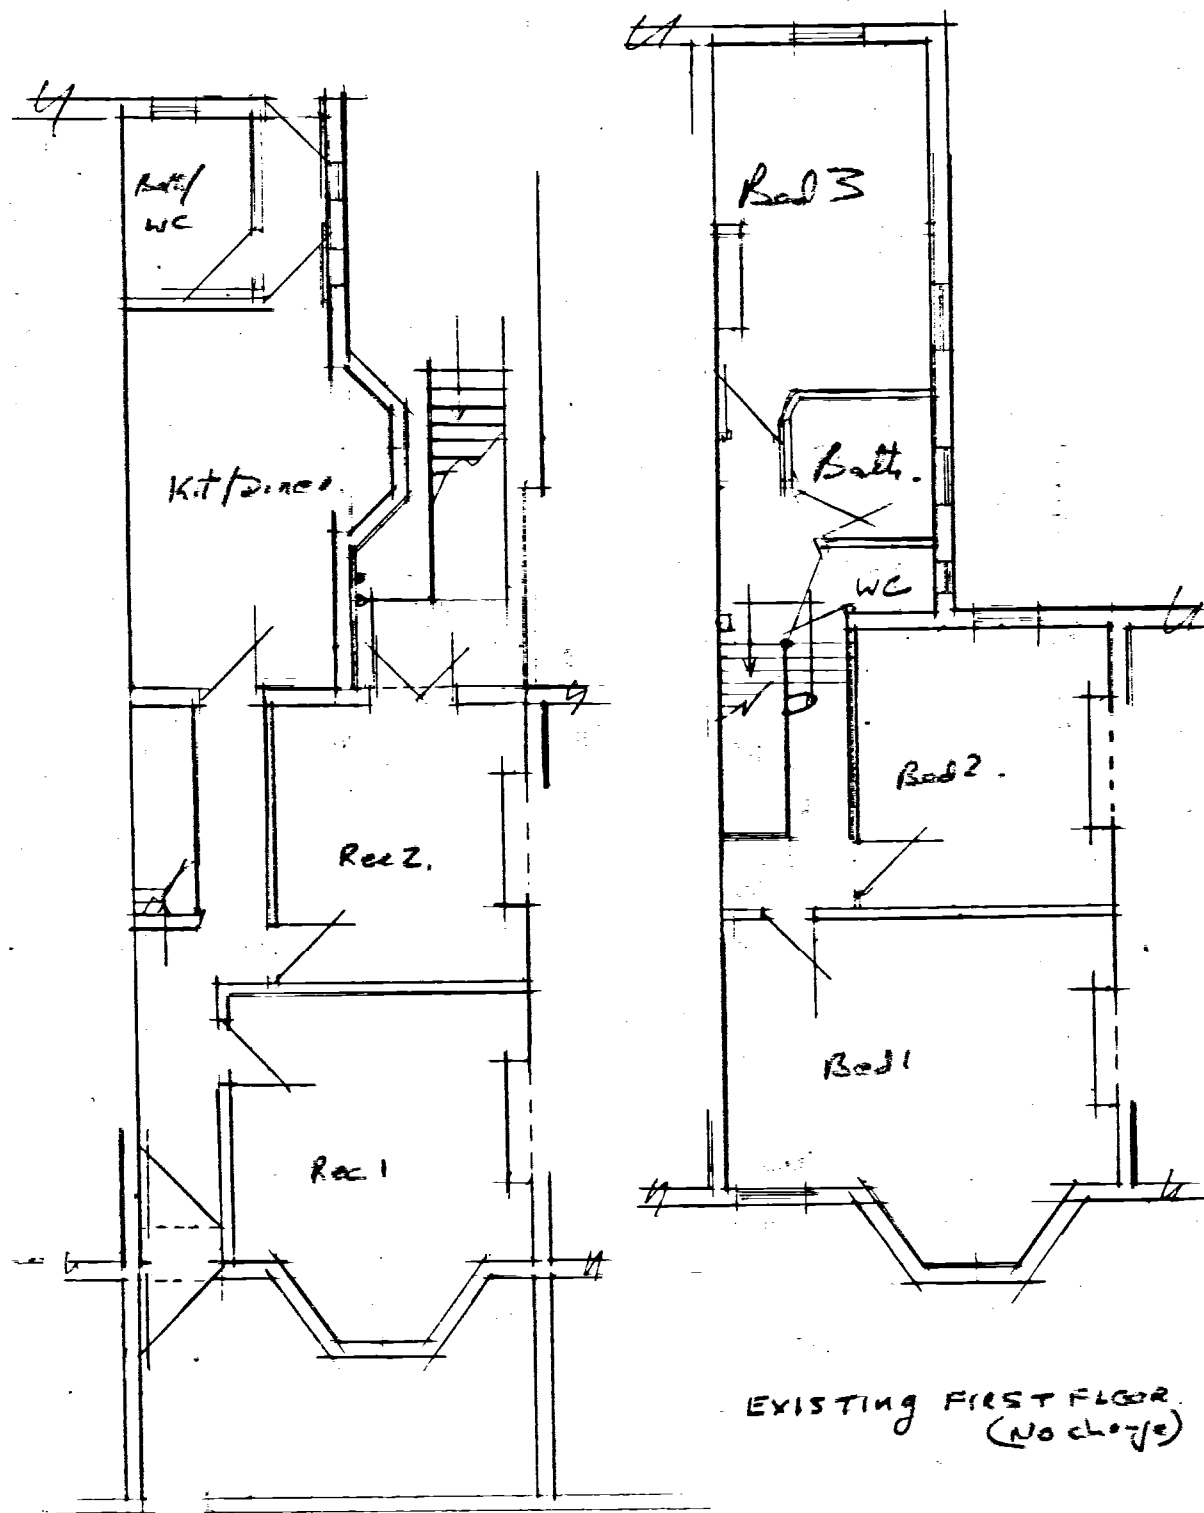


EX. GROUND FLOOR

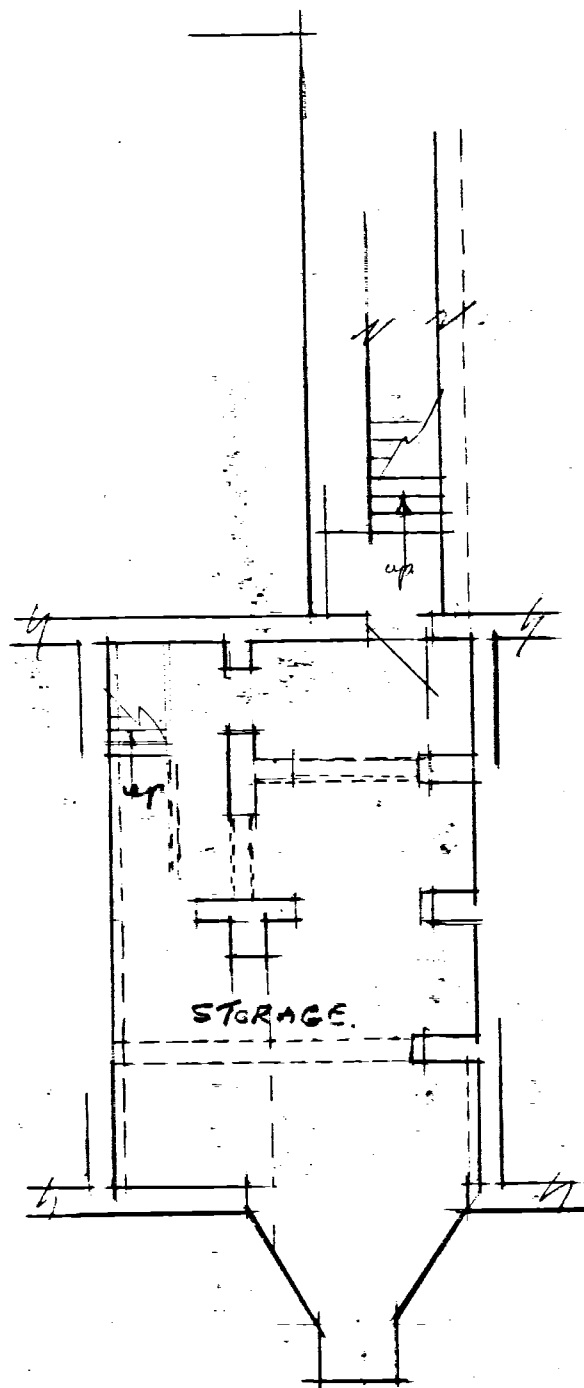

1:100 0 10mm 20 30 40 50 60 70 80 90 100
1:100 0 1m 2 3 4 5 6 7 8 9 10

EXISTING BASEMENT

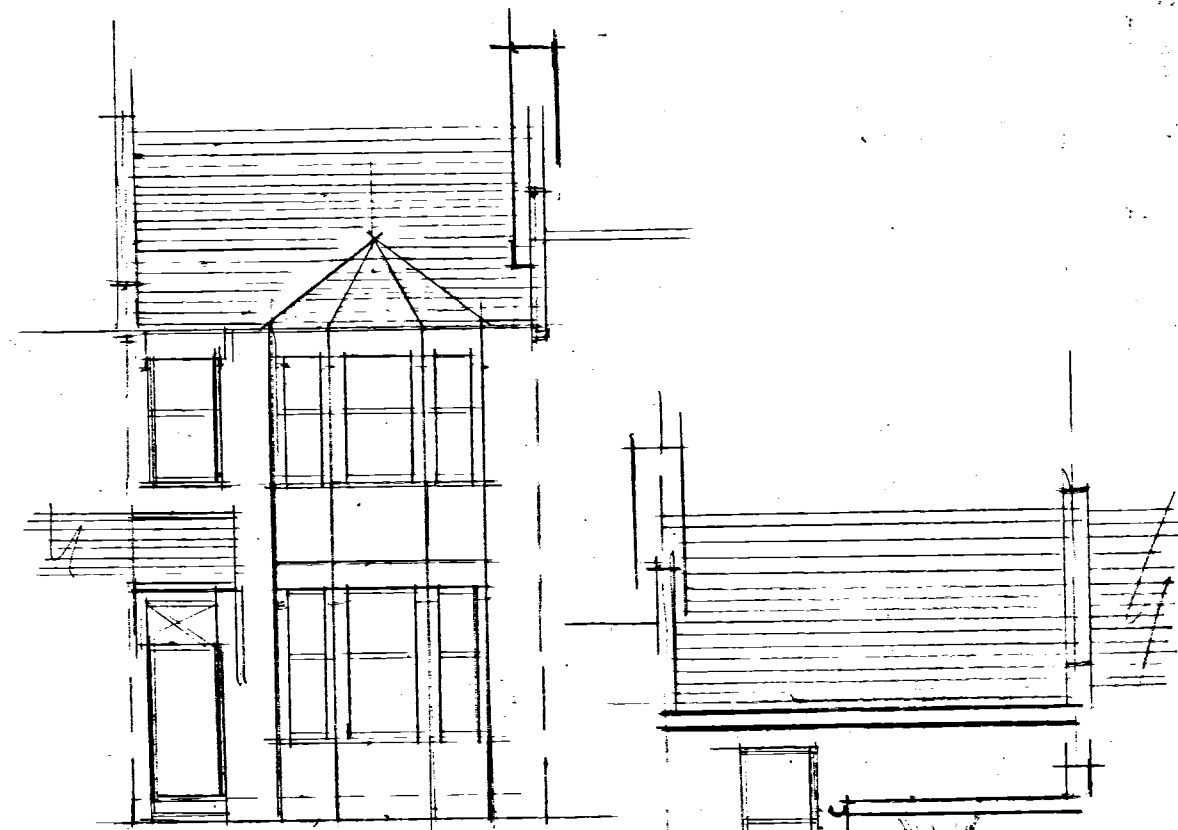

EXISTING FRONT ELEV.

EX. REAR ELEV. (No change)

Project	PROPOSED REFURBISHMENT & UPGRADING OF EX BASEMENT, Reduc Fac Garden to Form Lightwell & Stairs Terrace 190 Wymbran Road N8 0BT
Drawn By	J P BLAKE & Co 31 FARNES DRIVE ROMFORD RM12 6NS Tel 07956 262 6444
Scale	1:100
Drawn By	AS24/01 Date Nov/22
Rev.	

Sheet 1 of 3
Planning Drawing.