


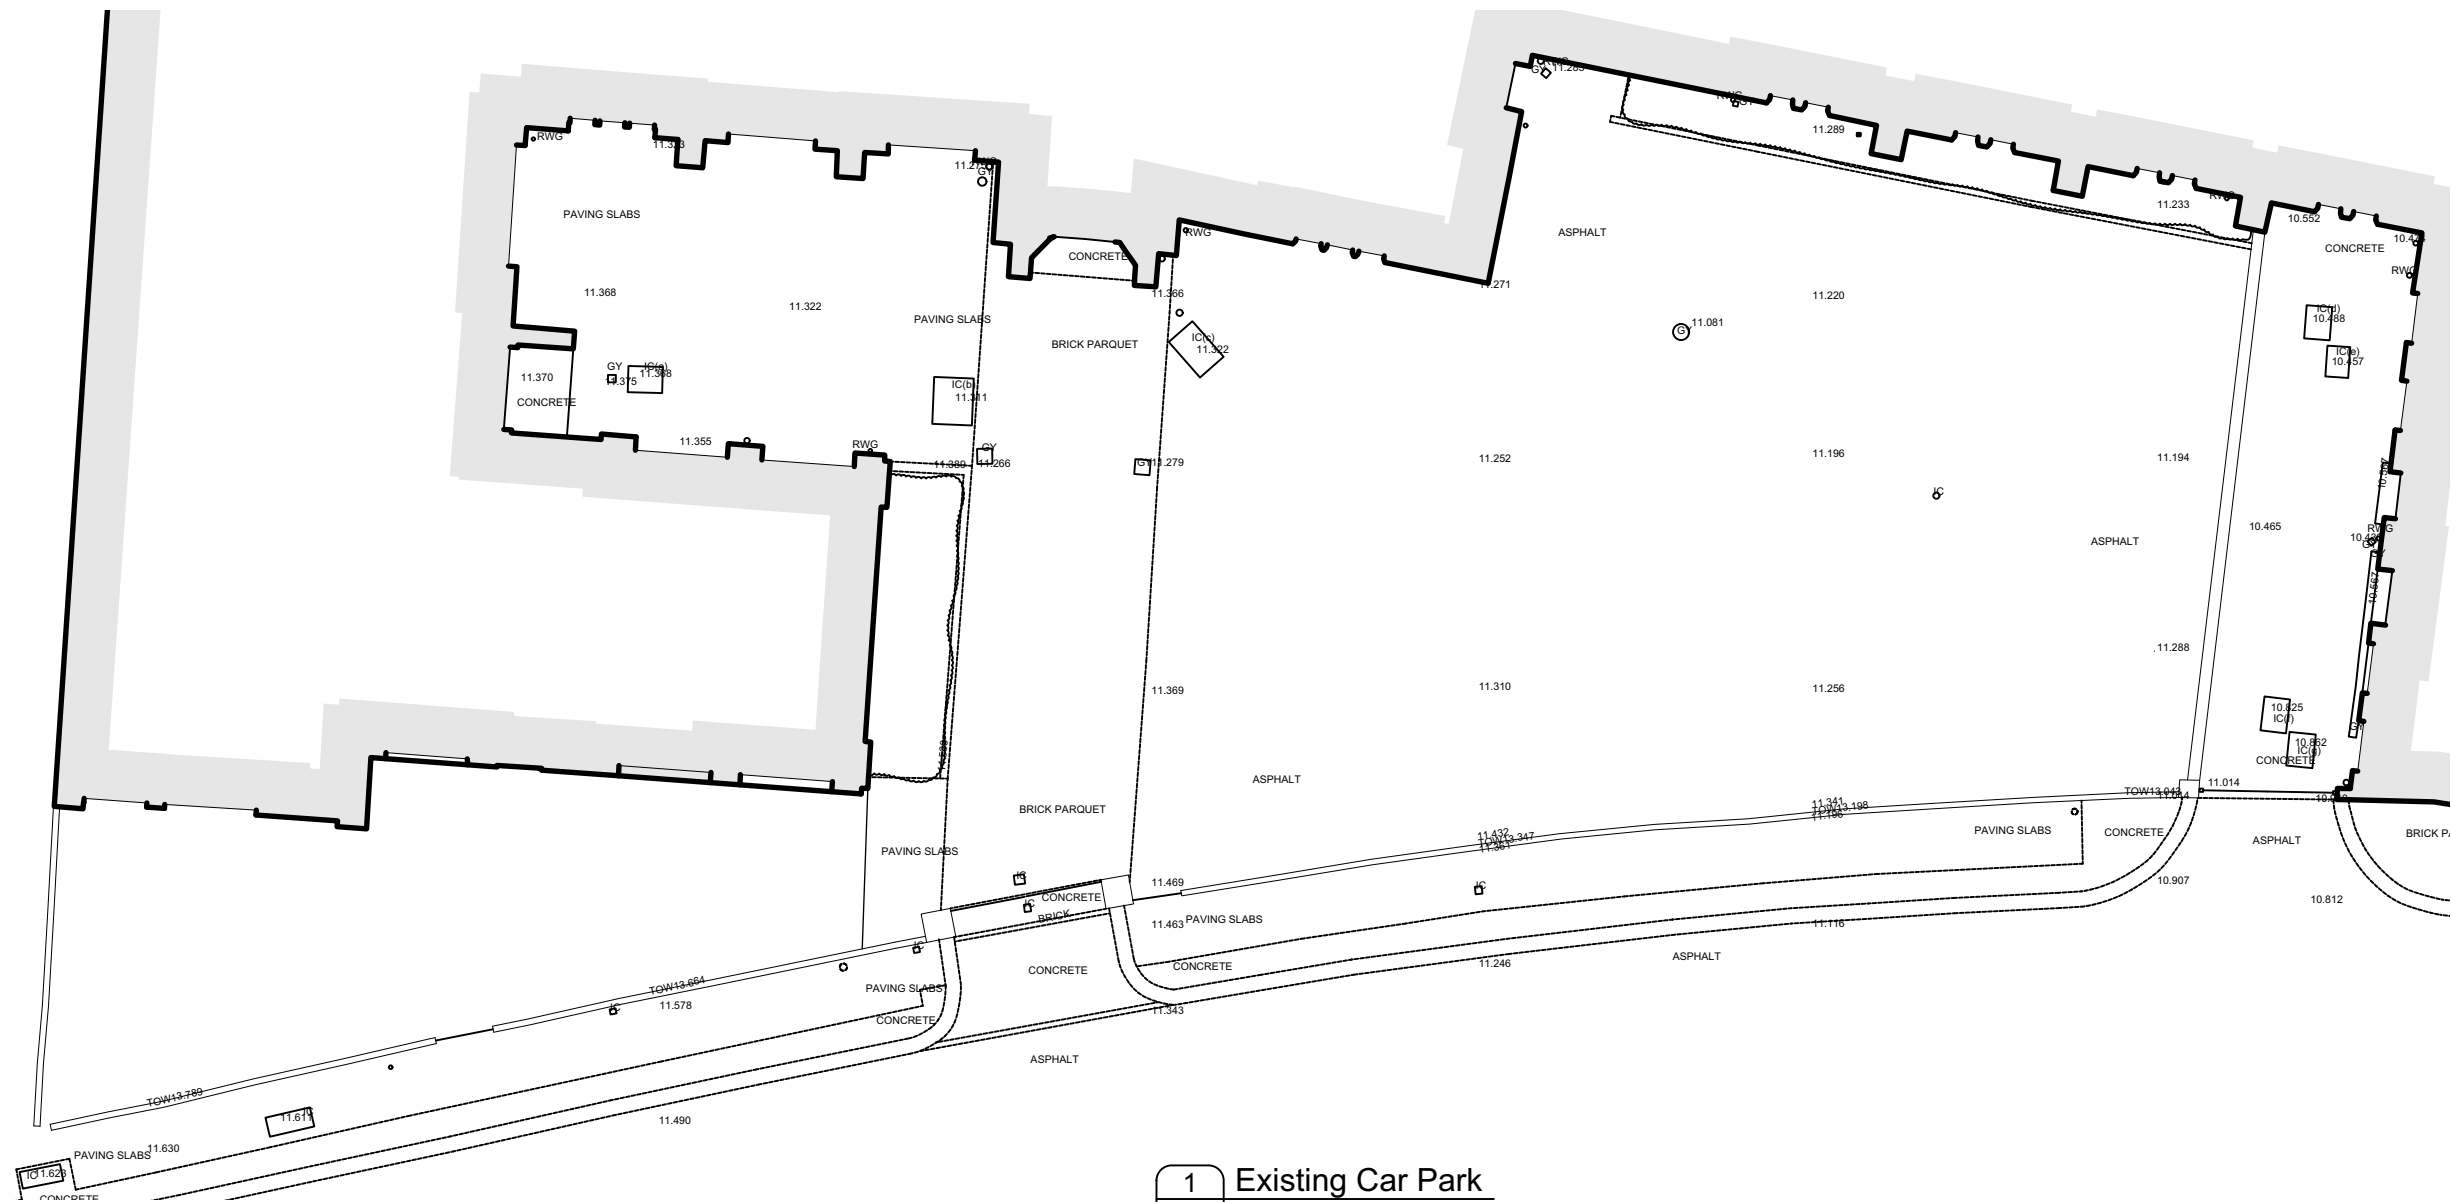

Notes	Revisions				St. Mark's Methodist Church High Rd, London N17 6QB		ROGER MEARS ARCHITECTS LLP Union Chapel, Compton Avenue London N1 2XD rma@rmears.co.uk tel 020 7359 8222 www.rmears.co.uk			
							© Roger Mears Architects LLP 2022			
							Date	Scale	Job No.	Dwg No. Rev.
					Existing Car Park		July 2022	1:150@A3 1:75@A1	2146	L(00)100