



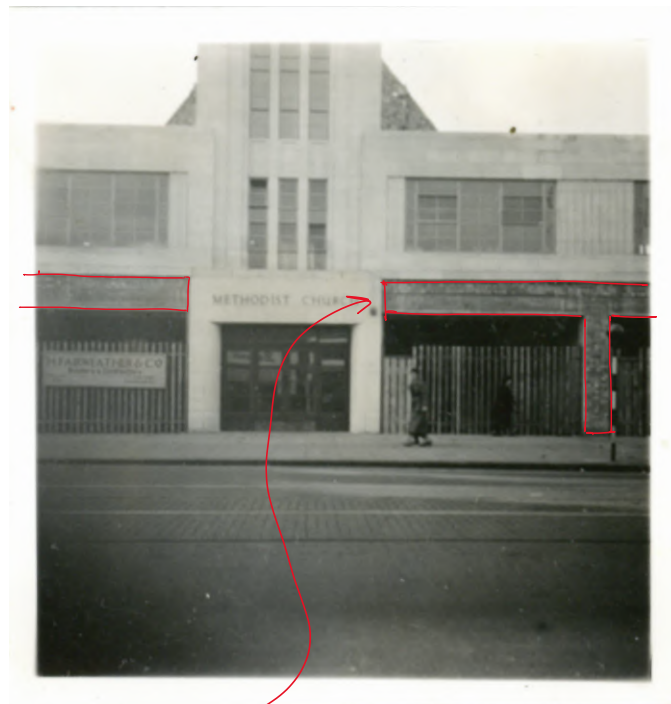


IMAGES 1939; SIGNBOARD APPEARS AS A CONTINUOUS BAND ACROSS THE FACADE; PRE-TENANT FITOUT HOWEVER HAS A UNIFYING EFFECT ON THE FACADE
- UTILISE IN NEW DESIGN

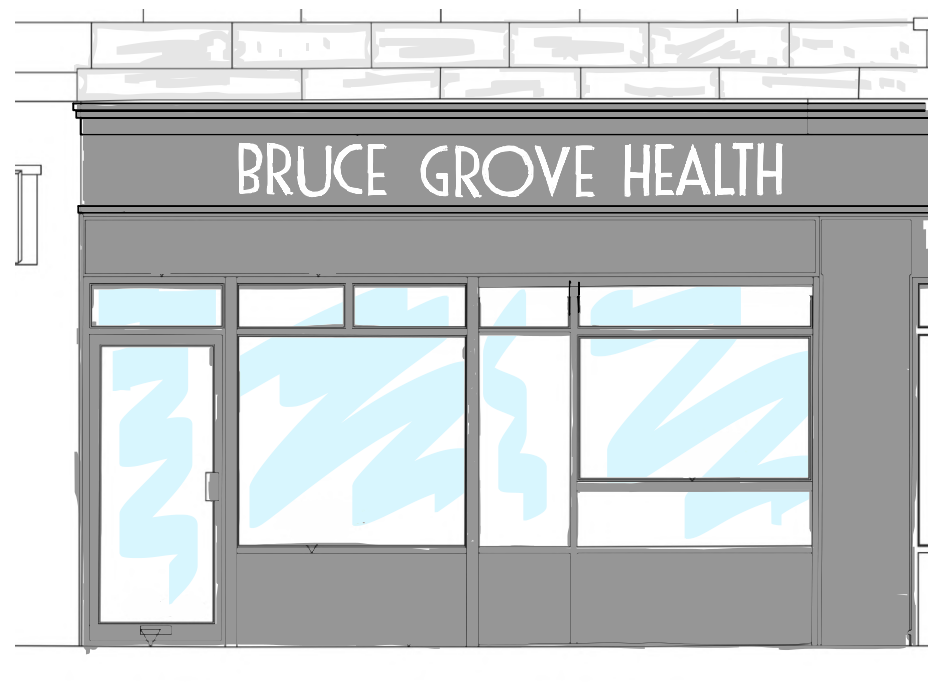

1 Typical Elevation
Scale: 1:50

ALUMINIUM PRESSING TO CORNICE/ARCHITRAVE BASED ON HISTORIC EXAMPLES SEE 'CANOPY' SECTION

CONTINUOUS SIGNBOARD ACROSS ENTIRE FACADE
- INCORPORATE SHOP UNIT NAMES IN UNIFORM REG-DEED FONT
- INTEGRATED LIGHTING WITHIN CORNICE TO MATCH ENTRANCE CANOPY

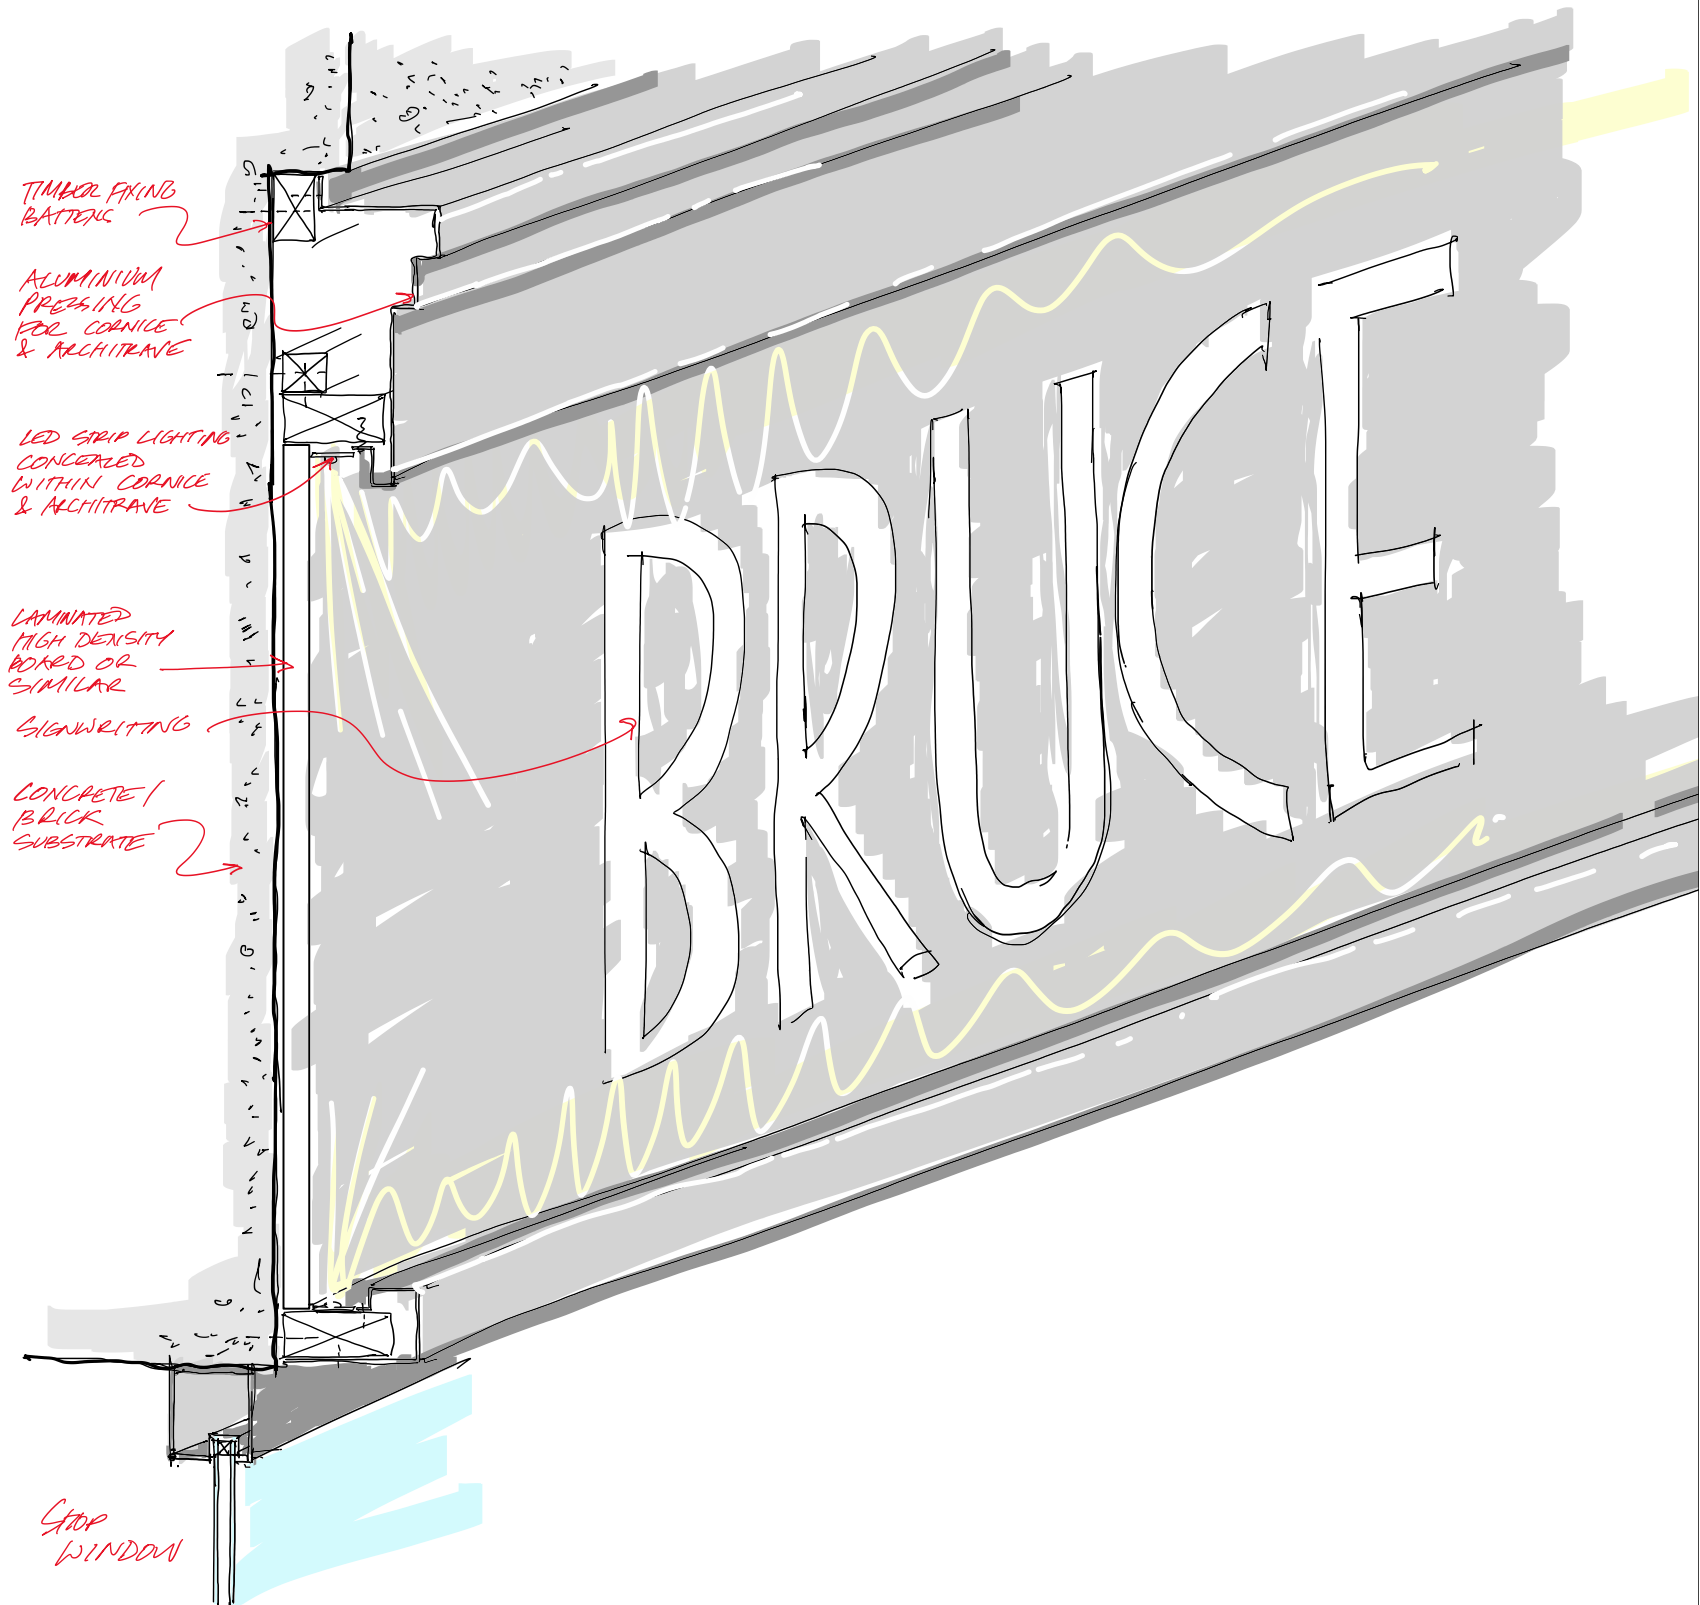

2 Detail
Scale: 1:5

0 300 400 500 mm

Notes

Revisions

St. Mark's Methodist Church
High Rd, London N17 6QB

Proposed Shop Units Signage

ROGER MEARS ARCHITECTS LLP
Union Chapel, Compton Avenue London N1 2XD

rma@rmears.co.uk
www.rmears.co.uk

tel 020 7359 8222

© Roger Mears Architects LLP 2022

Date	Scale	Job No.	Dwg No.	Rev.
July 2022	1:5@A3	2146	C(41.8)001	