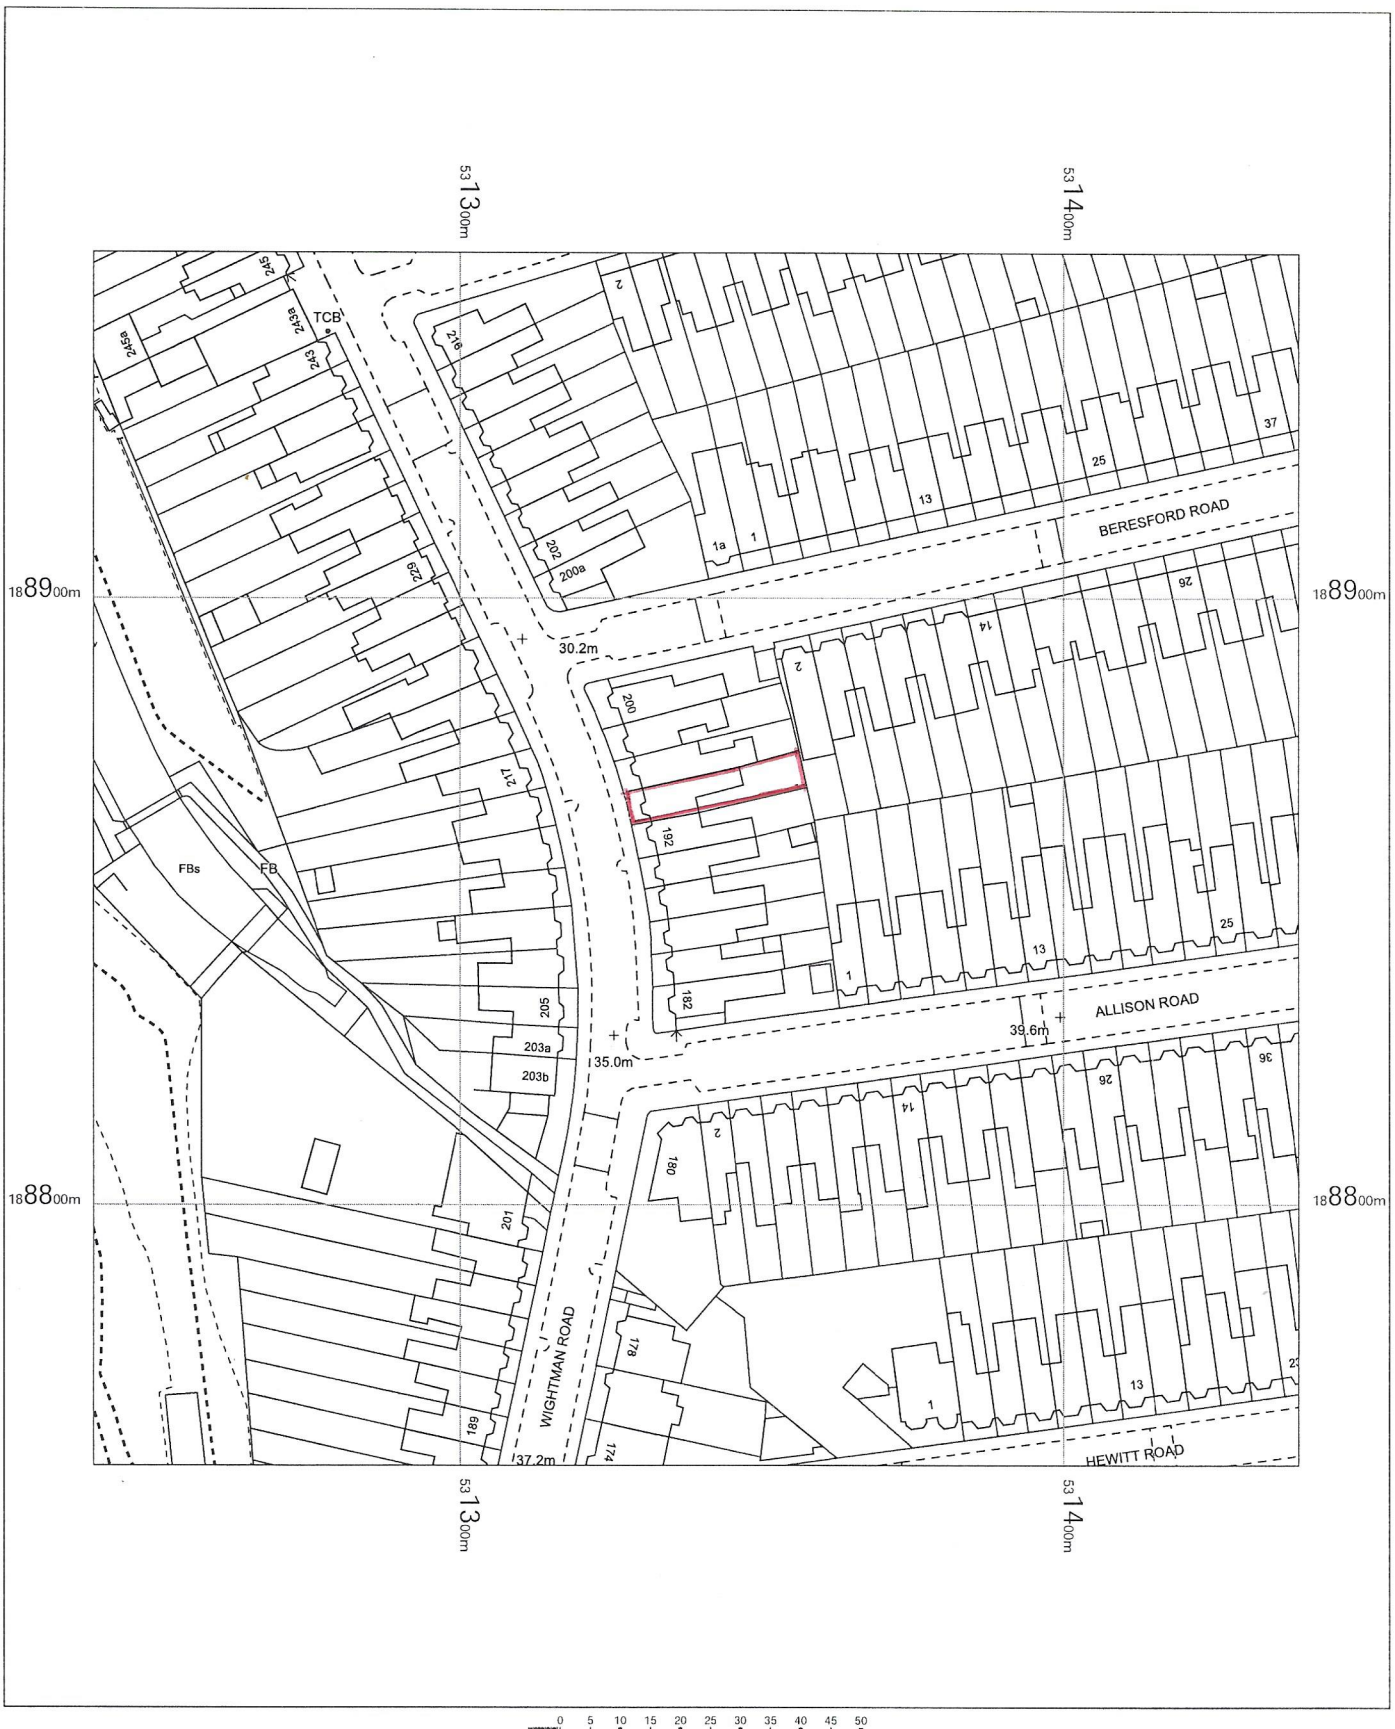



190 Wightman Road, Hornsey, London,
Haringey, N8 0BU

OS MasterMap 1250/2500/10000 scale
Thursday, December 1, 2022, ID: CM-01075130
www.centremapslive.co.uk

1:1250 scale print at A4, Centre: 531339 E, 188857 N

©Crown Copyright Ordnance Survey. Licence no. AC0000849896

N