
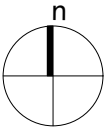



revision

notes
All works must conform to NBS Specifications, manufacturers recommendations, British Standards, Codes of Practice, Local Authority regulations and to the satisfaction of the owners and Architect. Please note that if drawings conflict with any of these documents/bodies, contractor is to advise architect.

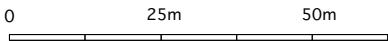

nicolas tye architects
the long barn studio limbersey lane maulden
bedfordshire mk45 2ea
t: +44(0)1525 406677 fax +44(0)1525 406688
w: www.nicolastyearchitects.co.uk e: info@nicolastyearchitects.co.uk

project 85 woodside avenue, muswell side, london, N10 3HF drawing number
drawing title **location plan - os map**
scale 1:1250@A3 date May 2018 drawn by BP
status for information ☒ for tender ☐ for construction ☐ revision ☒
Confidential copyright nicolas tye architects under berne & universal copyright convention. do not scale. all dimensions to be confirmed on site. information contained within this drawing is the sole copyright of nicolas tye architects and is not to be reproduced without their express permission. this document must not be copied without written permission and the contents must not be imparted to a third party nor be used for any unauthorised purpose.

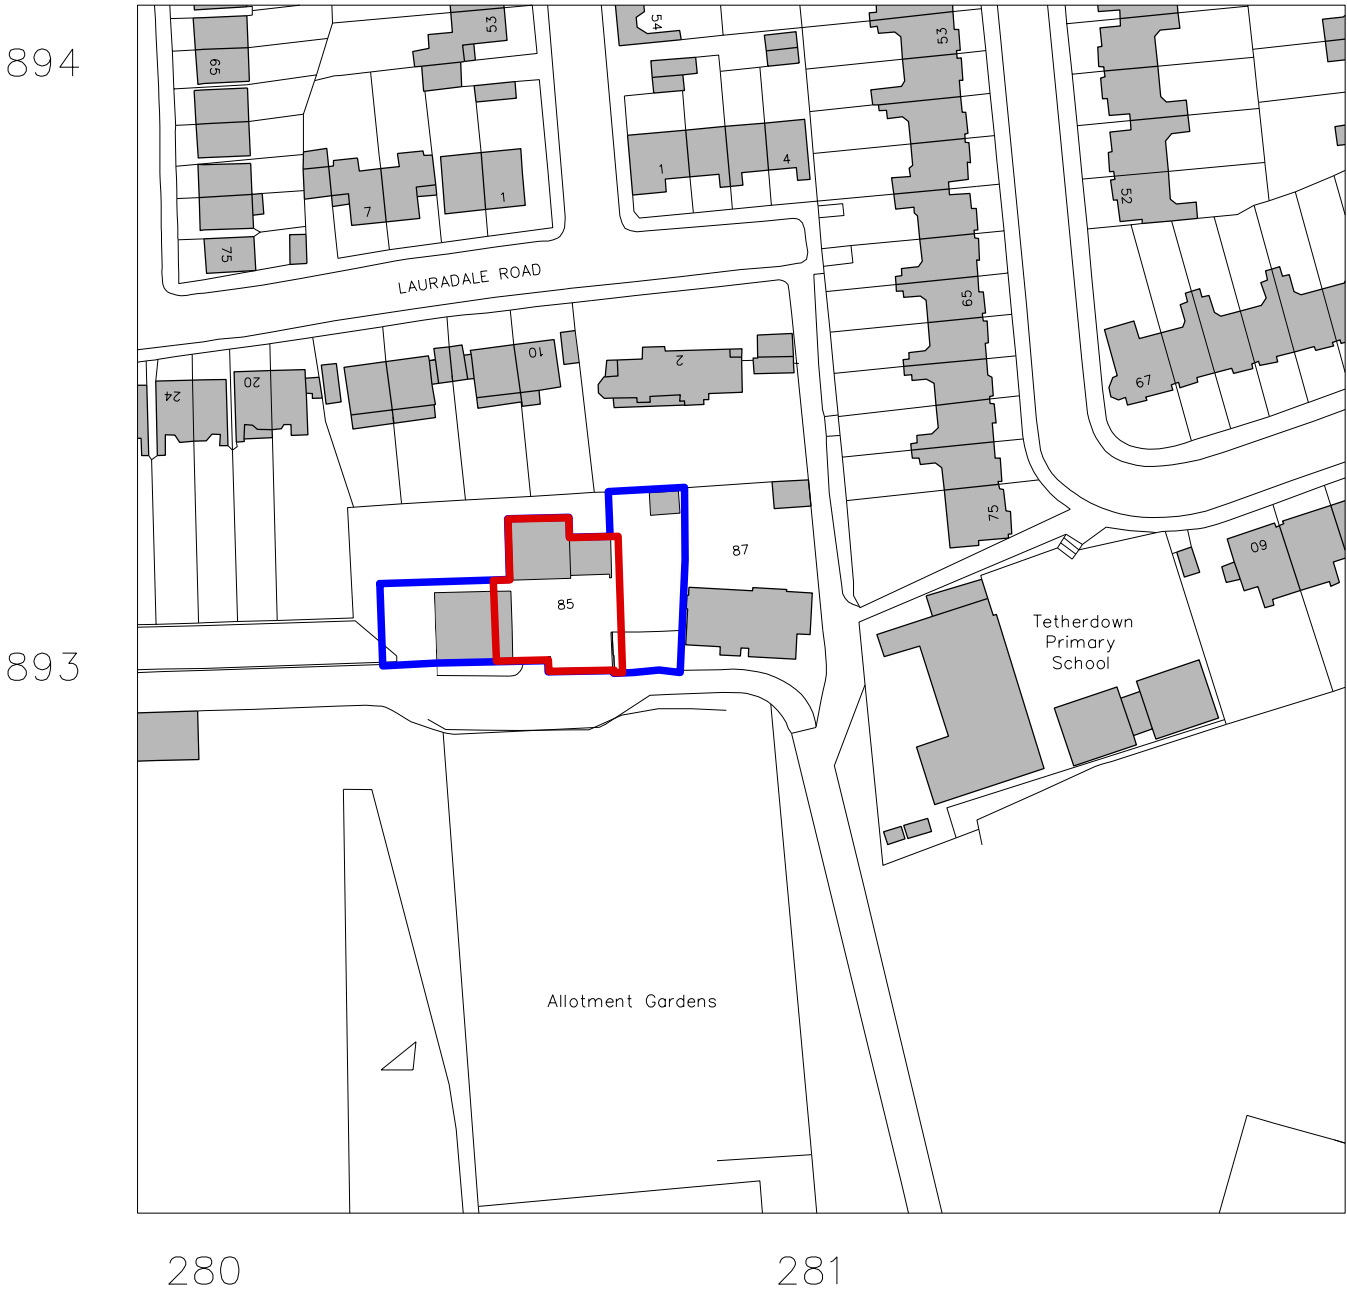

application site —

location plan - os map
scale@1:1250