



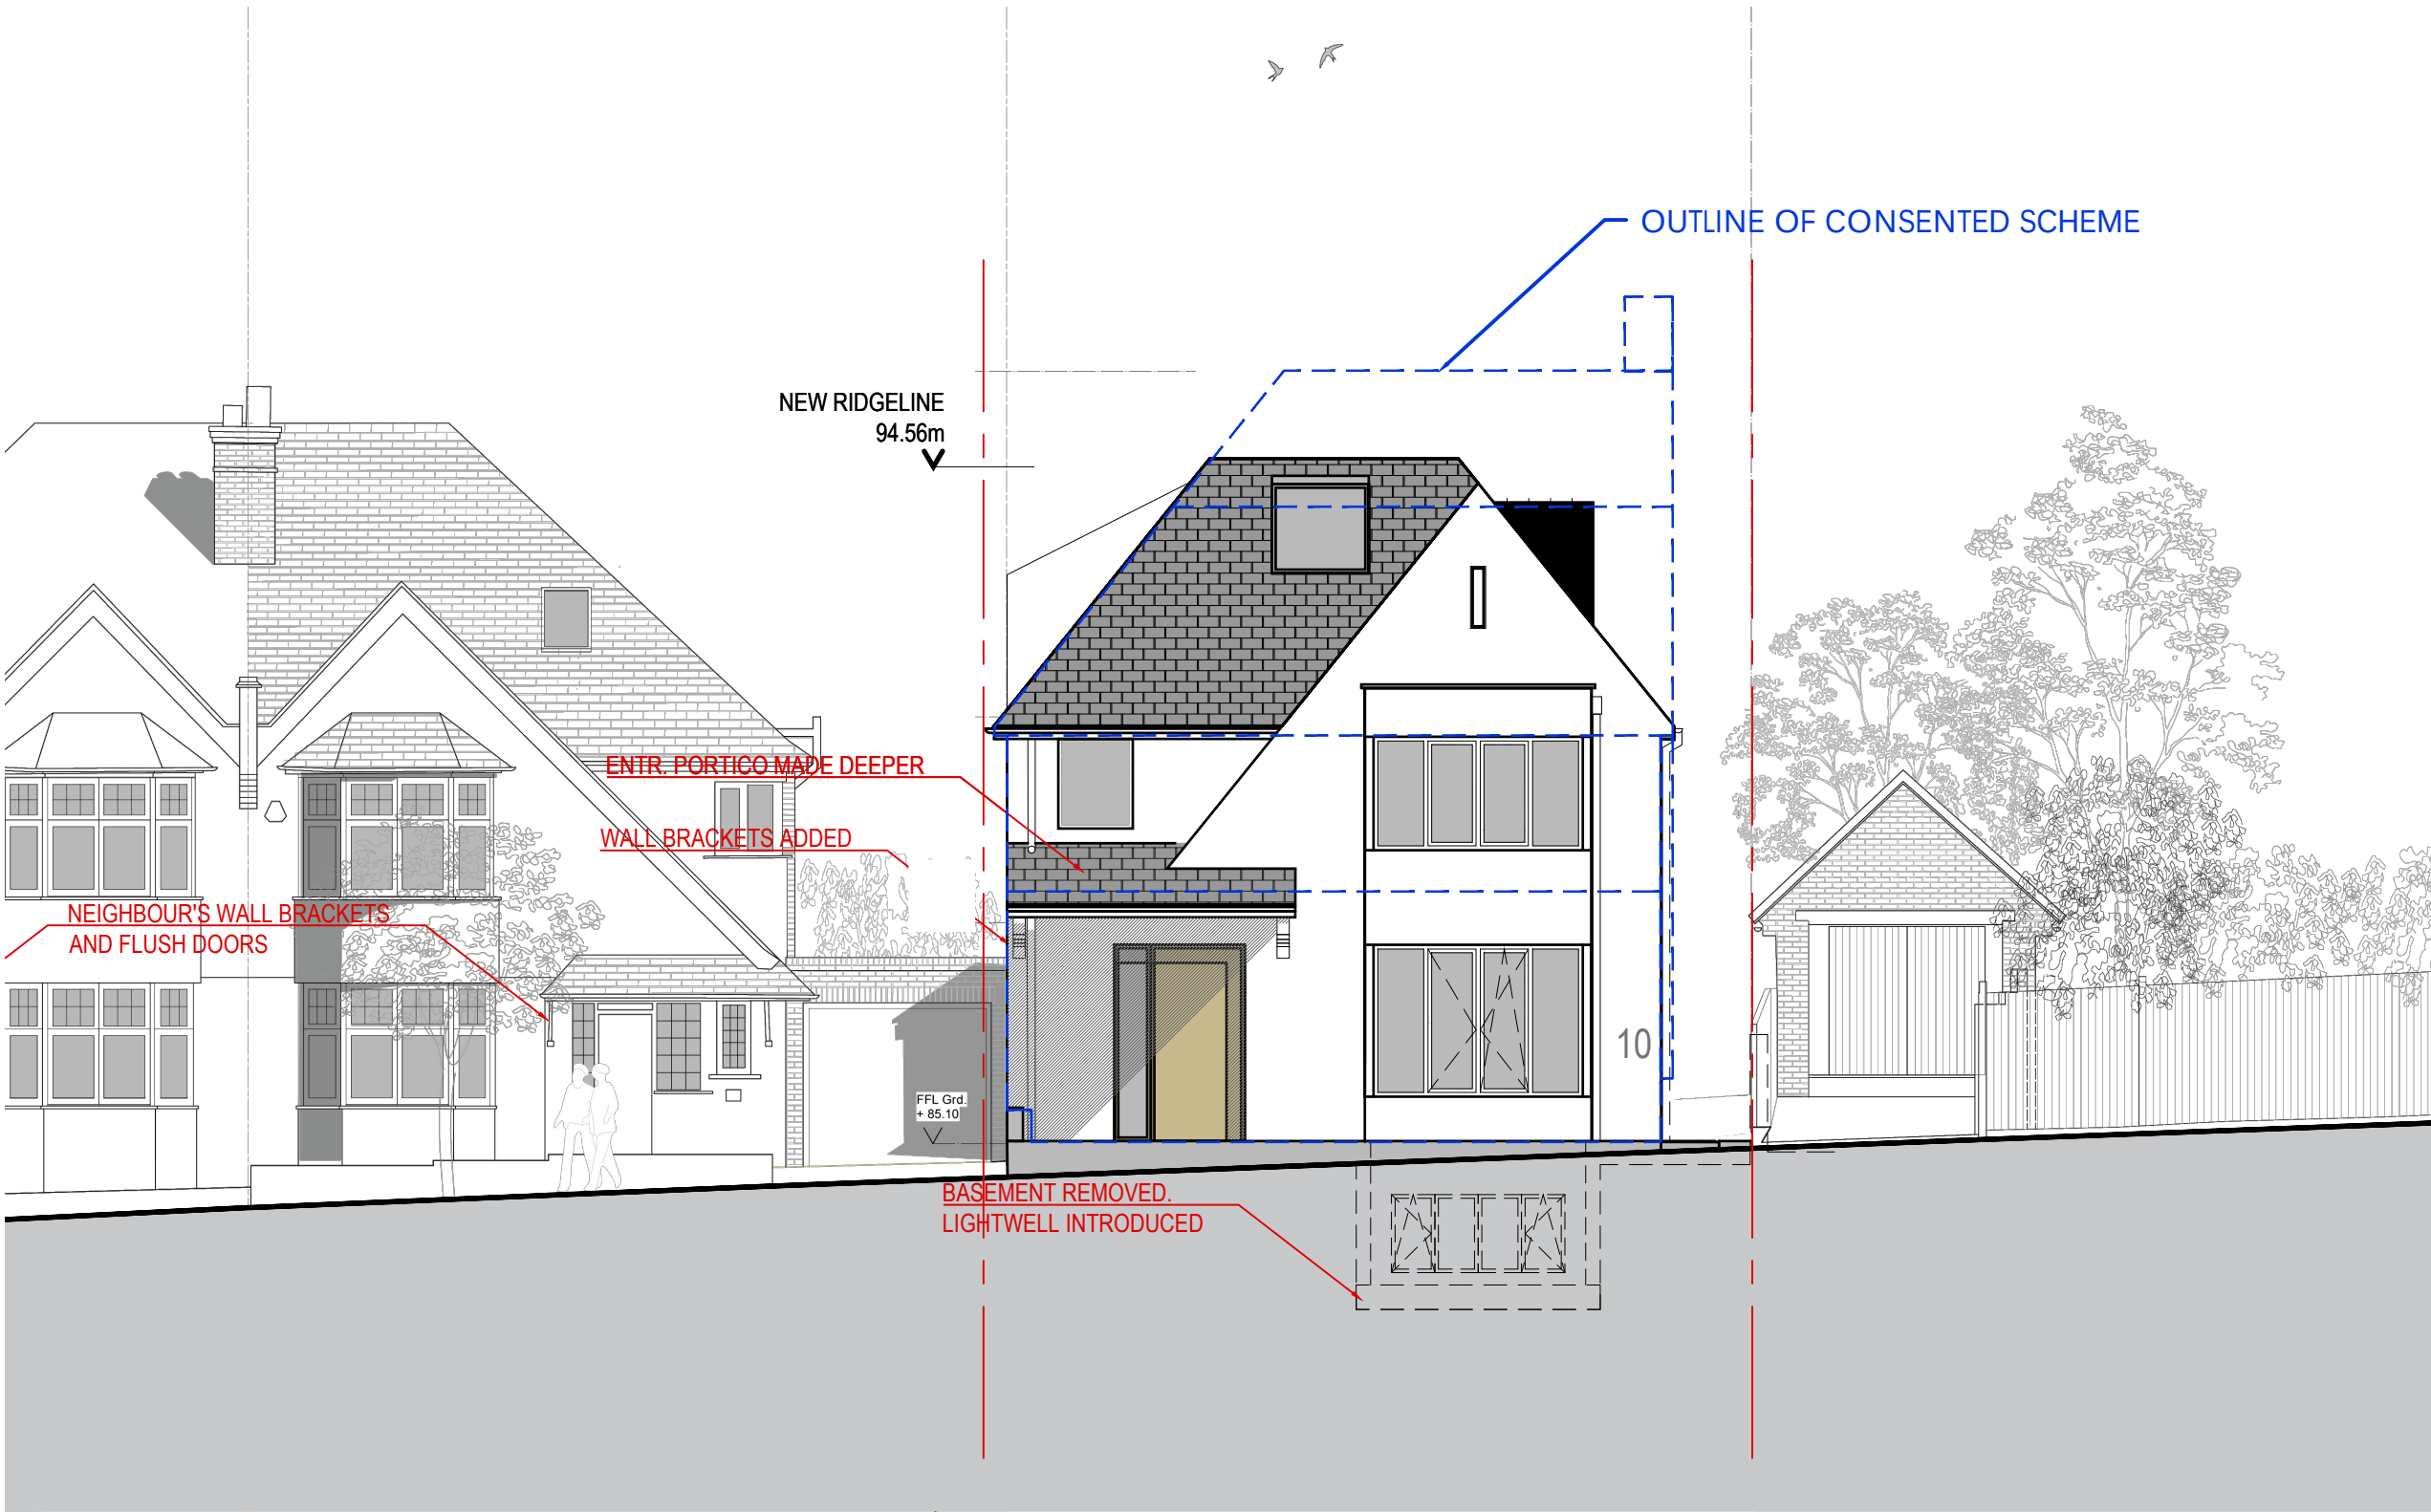

PROPOSED NW ELEVATION

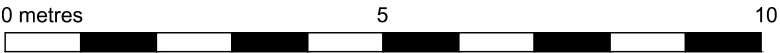

1:100 @ A3

THE HOUSE DESIGNERS

c/o Baurfritz (UK) Ltd
The Workpace, Oakington Road,
Cambridge CB3 0QH
T: 01223 235 632 E: studio@thehousedesigners.eu

PROJECT
REPLACEMENT DWELLING "HIGHGATE HOUSE"

ISSUE
RIBA WORKSTAGE 4

SITE ADDRESS

10 FORDINTON ROAD, LONDON, N6 4TJ

DRAWING TITLE
PROPOSED NW ELEVATION

PROJECT NO:	374
DATE:	7 October 2022
SCALE:	1:100 @ A3
DRAWN BY:	ARC

REV	DESCRIPTION
B	BUILDING MOVED OVER TO AVOID TRESPASSING OF GUTTER ON NE BOUNDARY
A	LAYOUT REVISED TO ACCOMMODATE SIDE ENTR., FRONT BASEMENT REPLACED WITH LIGHTWELL

DRAWING NO	REVISION
374 - 200	B