



PROPOSED CROSS SECTION 1

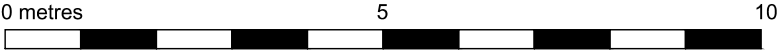

1:100 @ A3

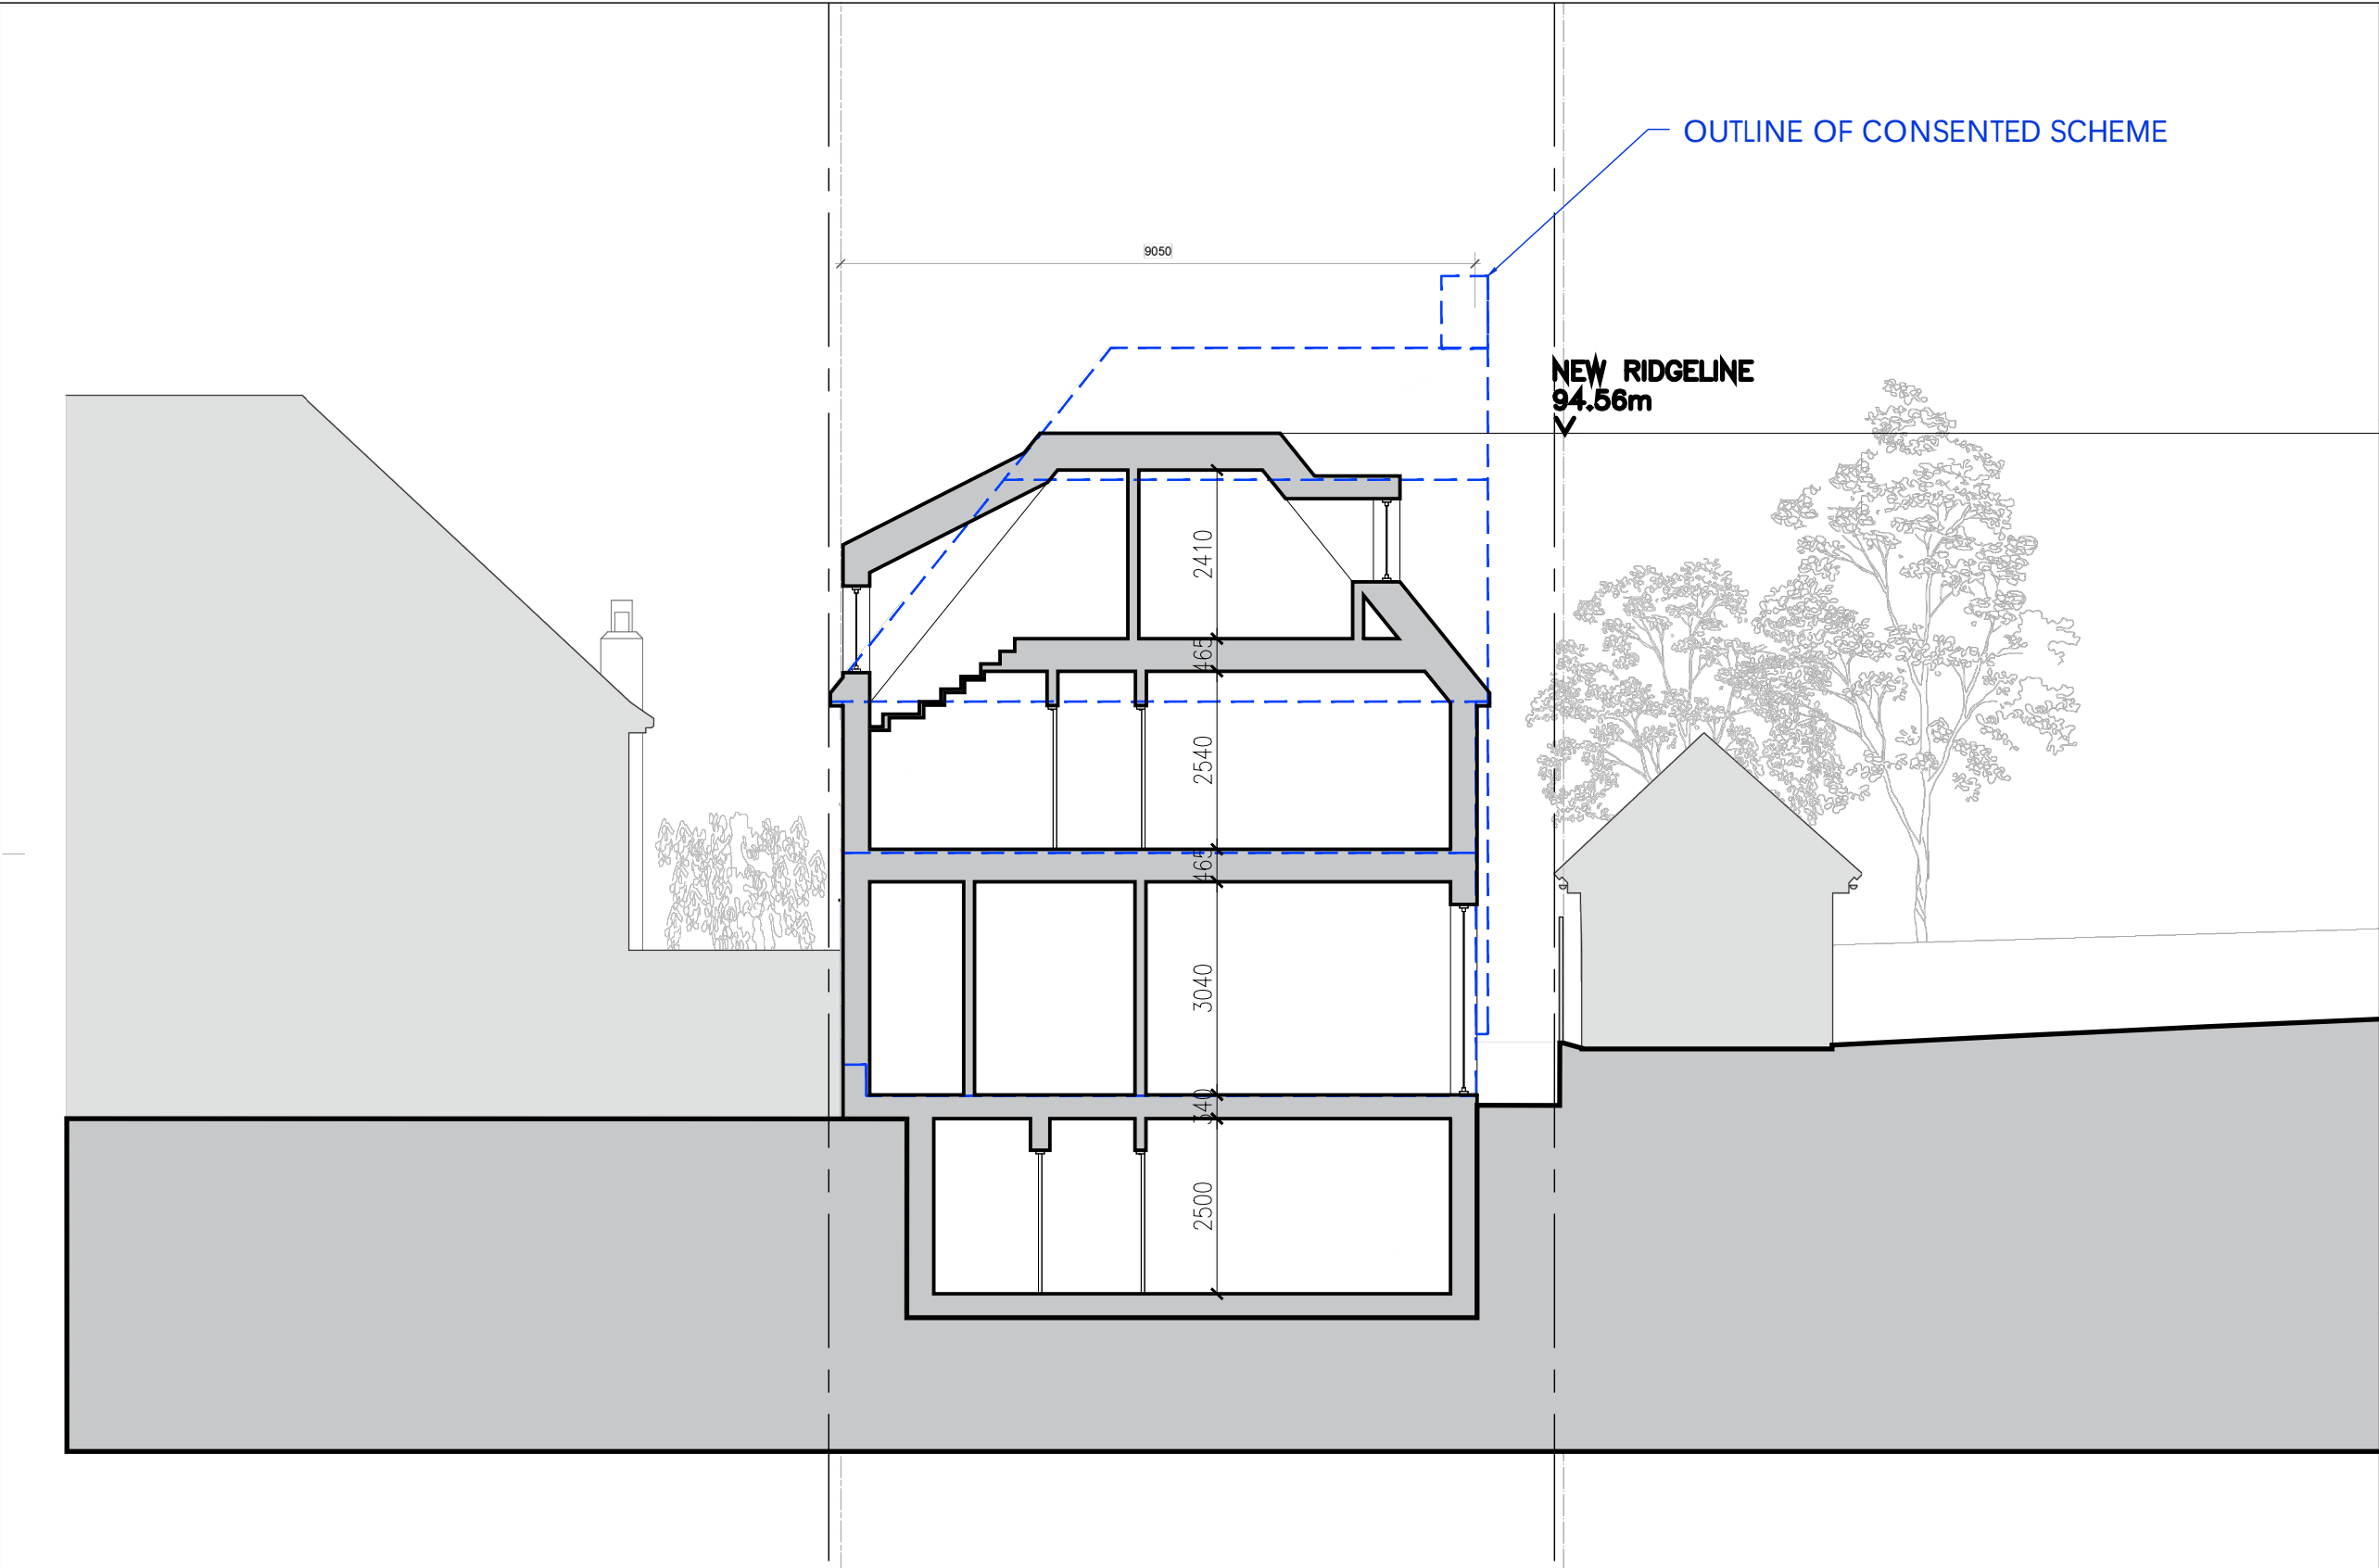

THE HOUSE DESIGNERS. c/o Baufritz (UK) Ltd The Workplace, Oakington Road, Cambridge CB3 0QH T: 01223 235 632 E: studio@thehousedesigners.eu	PROJECT REPLACEMENT DWELLING "HIGHGATE HOUSE"		ISSUE RIBA WORKSTAGE 4	
	SITE ADDRESS 10 FORDINTON ROAD, LONDON, N6 4TJ		DRAWING TITLE PROPOSED CROSS SECTION 1	
	REV	DESCRIPTION	DATE	DRAWING NO 374 - 300
A	BUILDING MOVED OVER TO AVOID TRESPASSING OF GUTTER ON NE BOUNDARY		04/04/23	REVISION A