



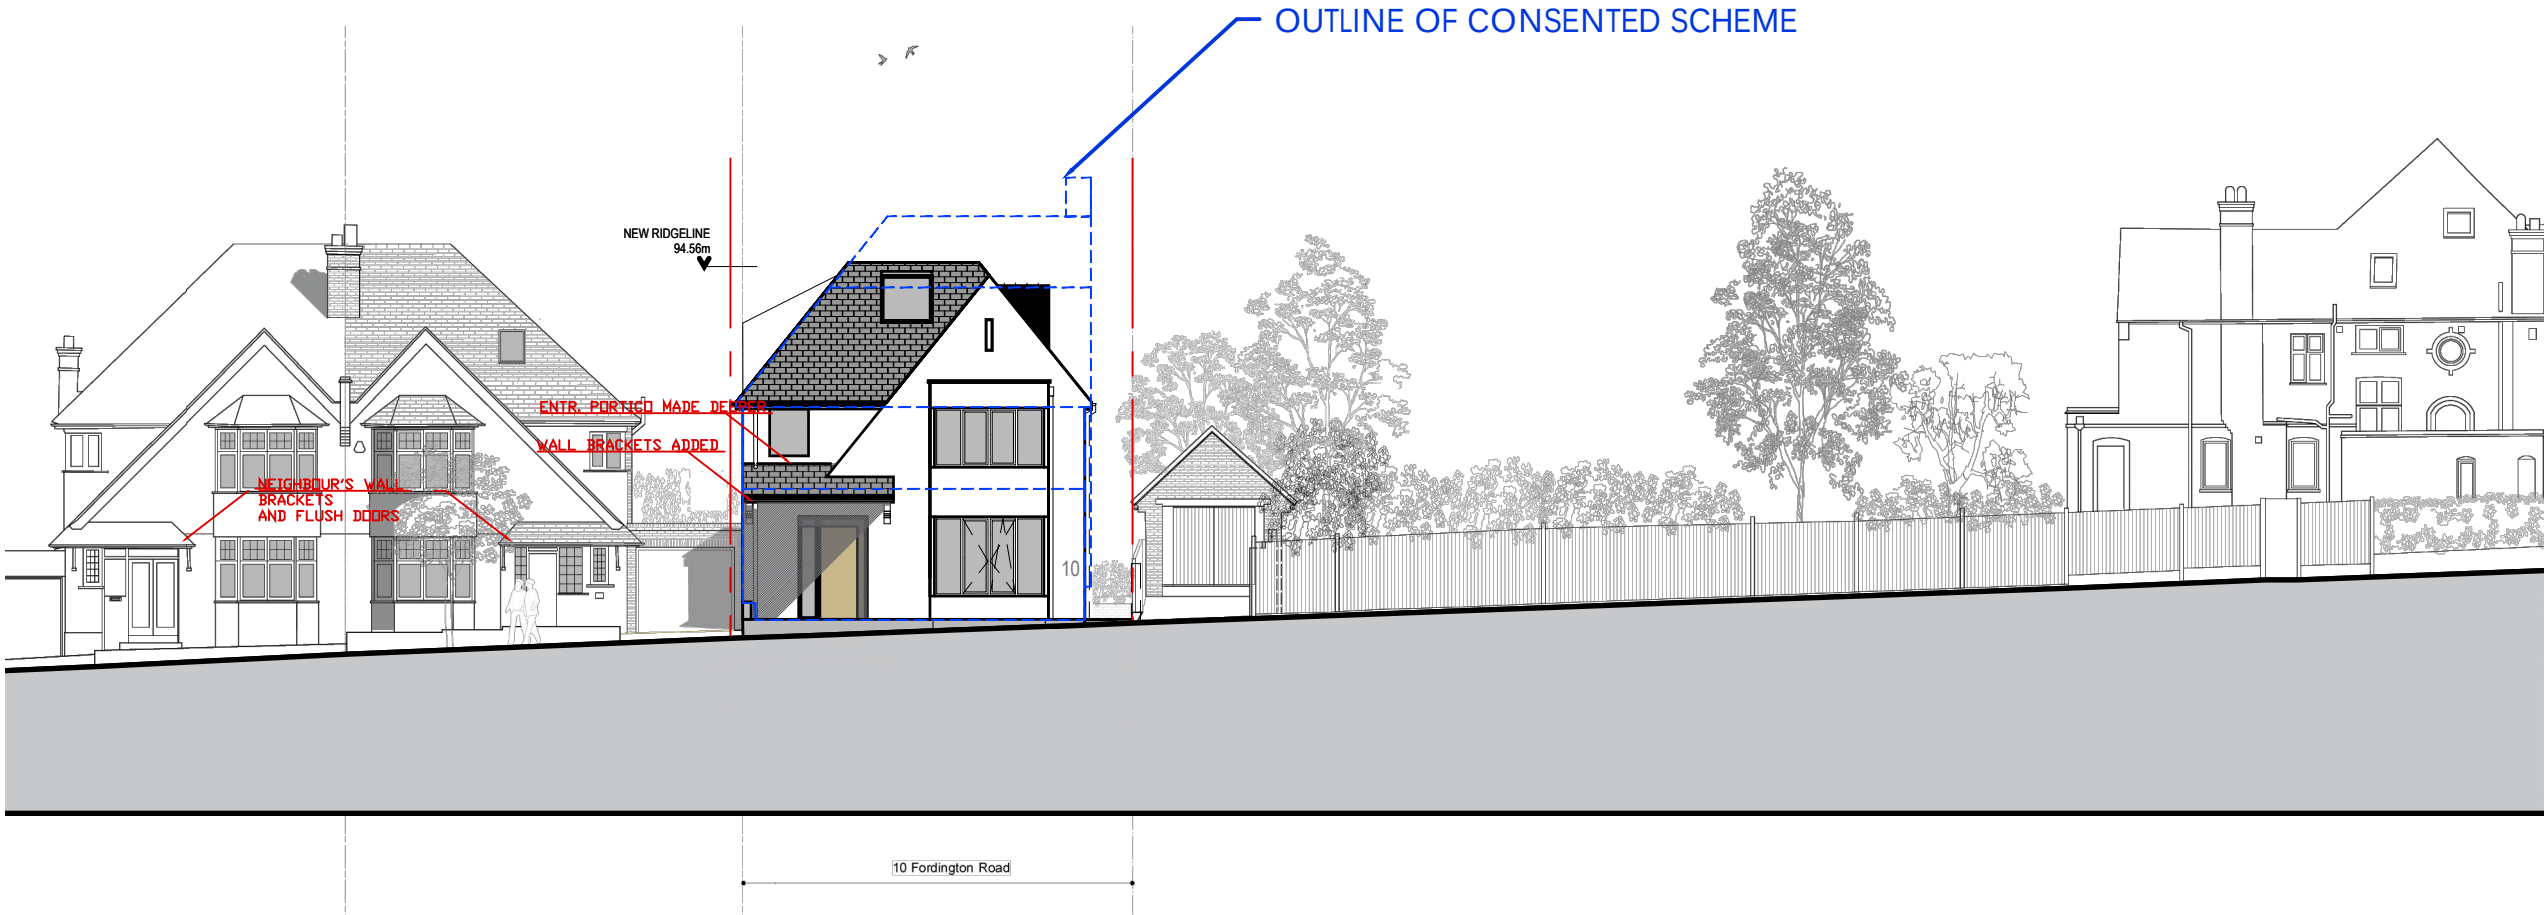

PROPOSED STREET ELEVATION

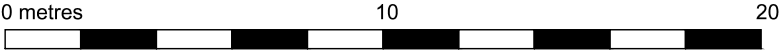

1:200 @ A3

THE HOUSE DESIGNERS.	PROJECT REPLACEMENT DWELLING "HIGHGATE HOUSE"	ISSUE RIBA WORKSTAGE 4	
		DRAWING TITLE PROPOSED STREET ELEVATION	
		DRAWING NO 374 - 210	REVISION B
c/o Baufritz (UK) Ltd The Workplace, Oakington Road, Cambridge CB3 0QH T: 01223 235 632 E: studio@thehousedesigners.eu	SITE ADDRESS 10 FORDINTON ROAD, LONDON, N6 4TJ	DATE	
		REV	DESCRIPTION
		B	BUILDING MOVED OVER TO AVOID TRESPASSING OF GUTTER ON NE BOUNDARY
PROJECT NO: 374		A	LAYOUT REVISED TO ACCOMMODATE SIDE ENTR., FRONT BASEMENT REPLACED WITH LIGHTWELL
DATE: 7 October 2022			
SCALE: 1:200 @ A3			
DRAWN BY: ARC			