



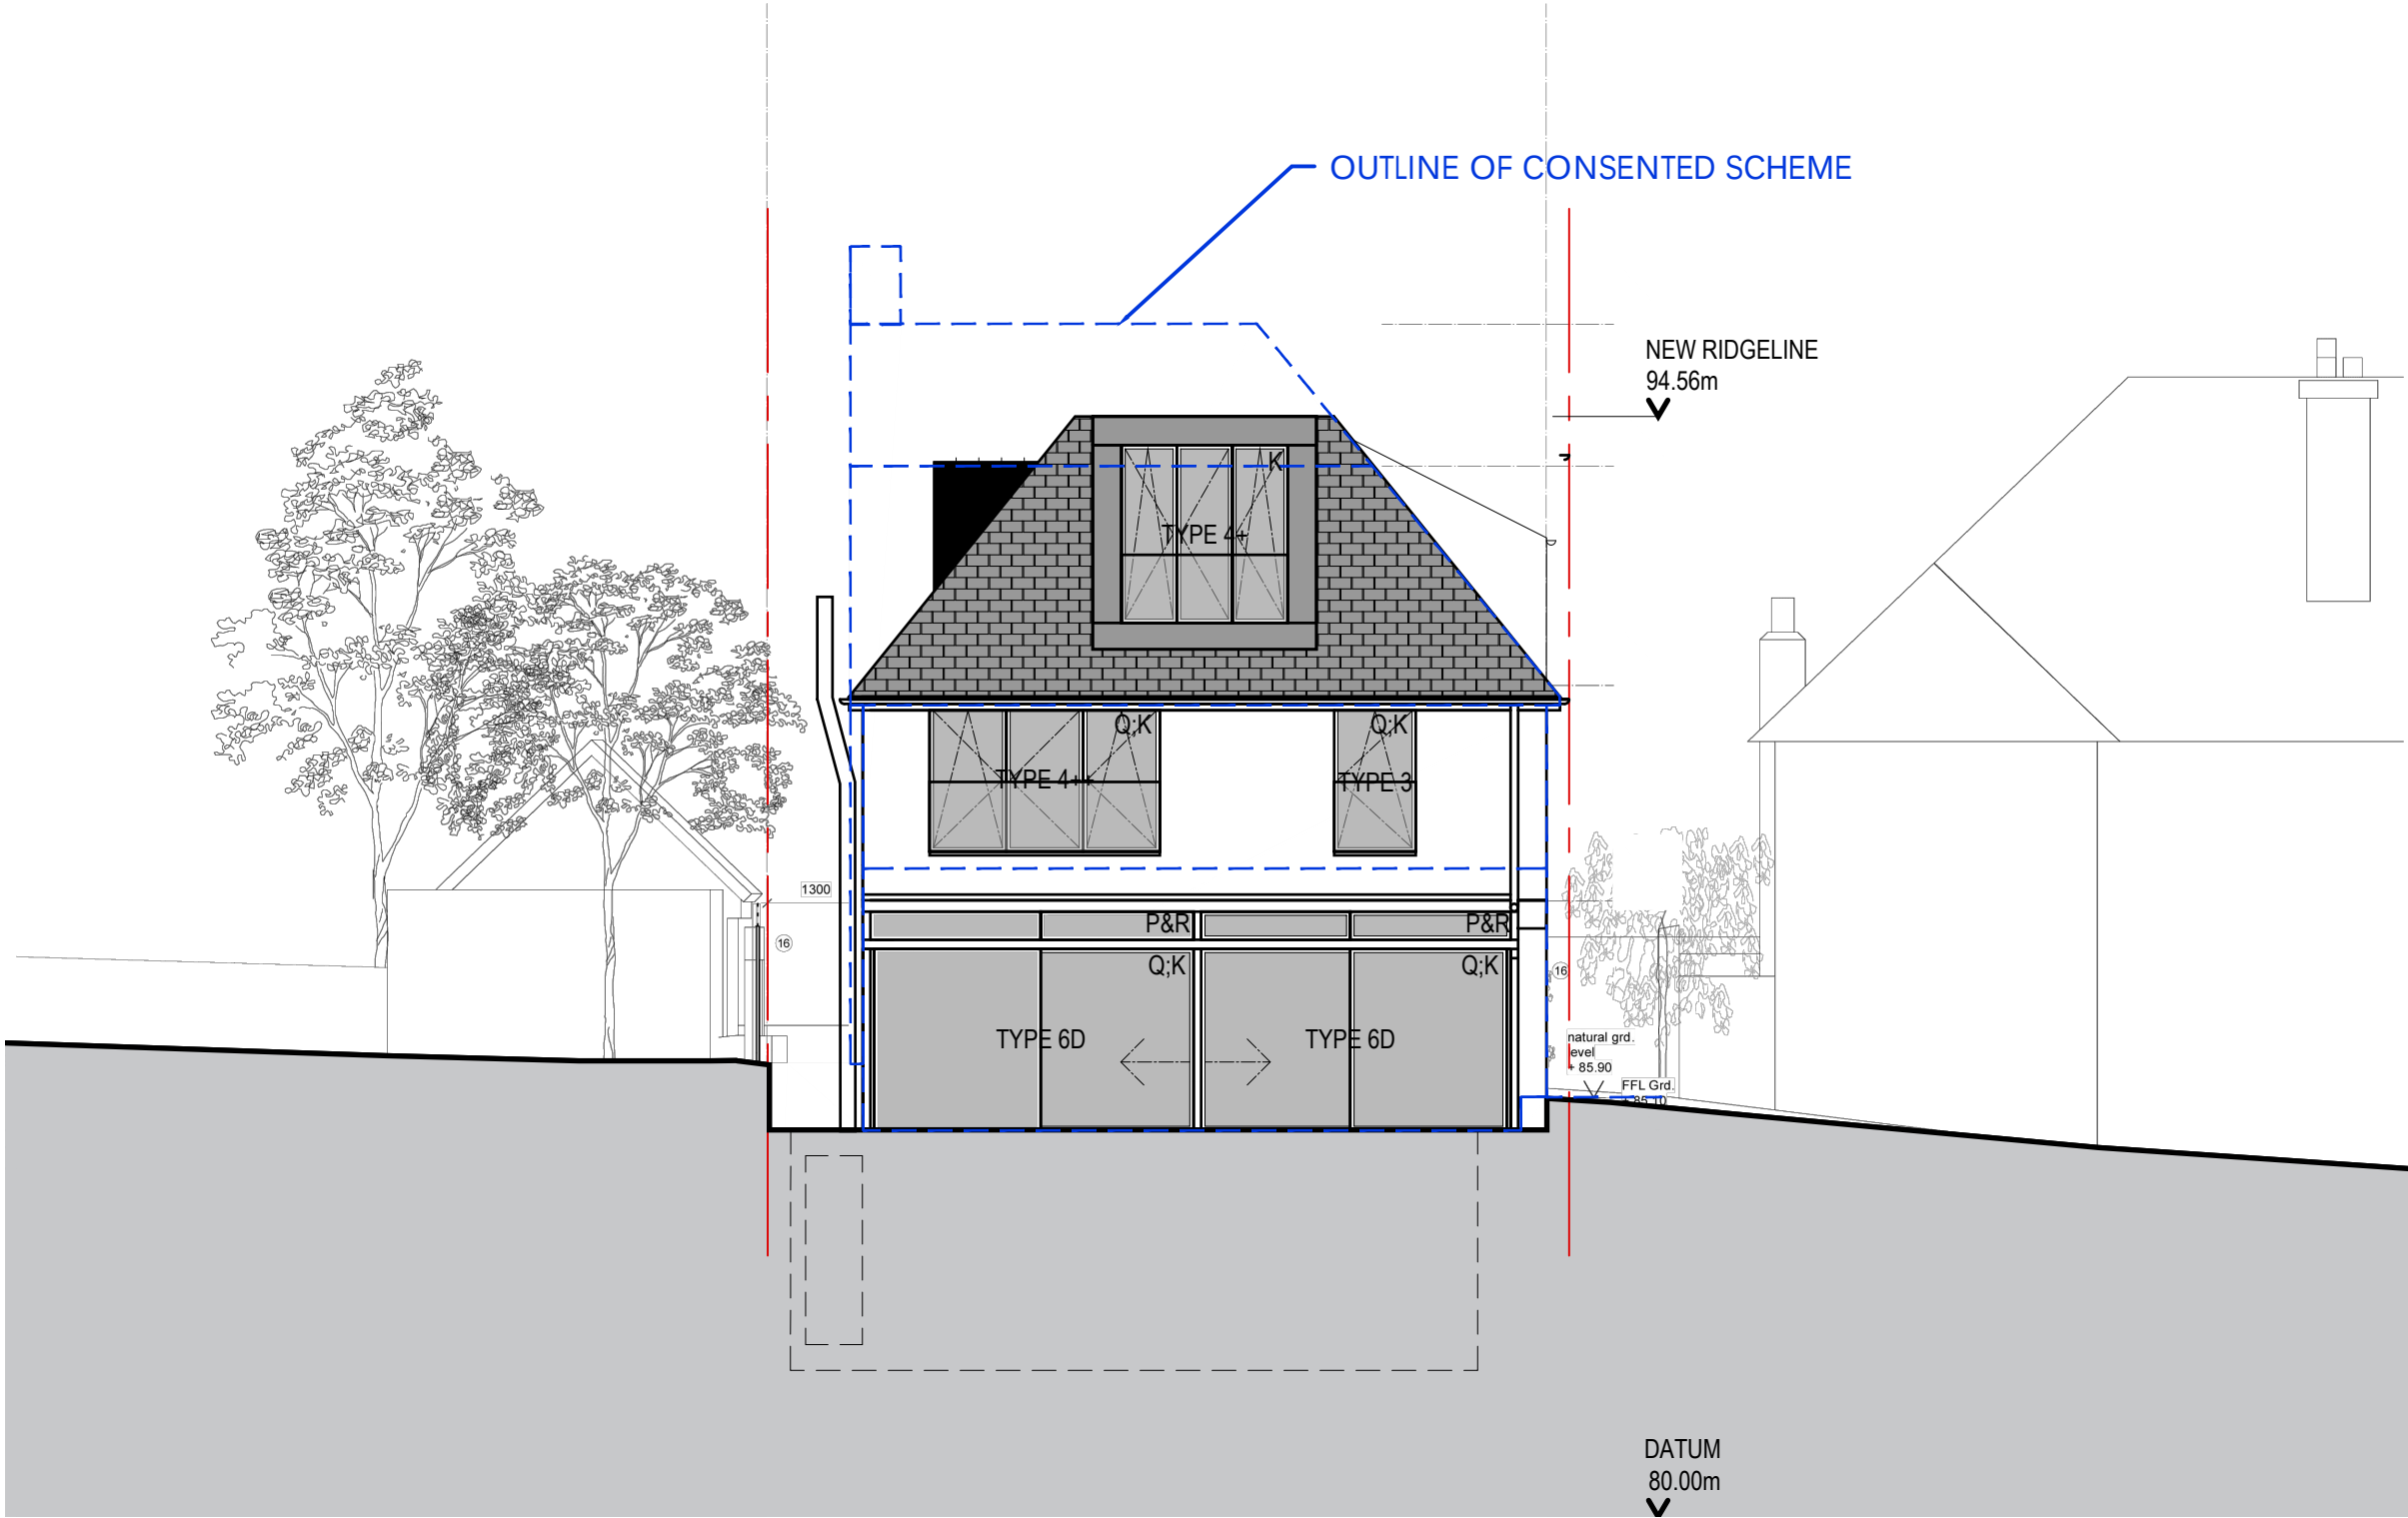

PROPOSED SE ELEVATION

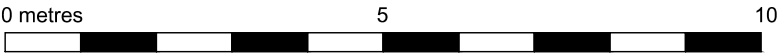

1:100 @ A3

THE HOUSE DESIGNERS.

c/o Baufritz (UK) Ltd
The Workplace, Oakington Road,
Cambridge CB3 0QH
T: 01223 235 632 E: studio@thehousedesigners.eu

PROJECT
REPLACEMENT DWELLING "HIGHGATE HOUSE"

SITE ADDRESS
10 FORDINTON ROAD, LONDON, N6 4TJ

ISSUE
RIBA WORKSTAGE 4

DRAWING TITLE
PROPOSED SE ELEVATION

PROJECT NO: 374
DATE: 7 October 2022
SCALE: 1:100 @ A3
DRAWN BY: ARC

REV DESCRIPTION
A BUILDING MOVED OVER TO AVOID TRESPASSING OF GUTTER ON NE BOUNDARY

DRAWING NO
374 - 202

REVISION
A