
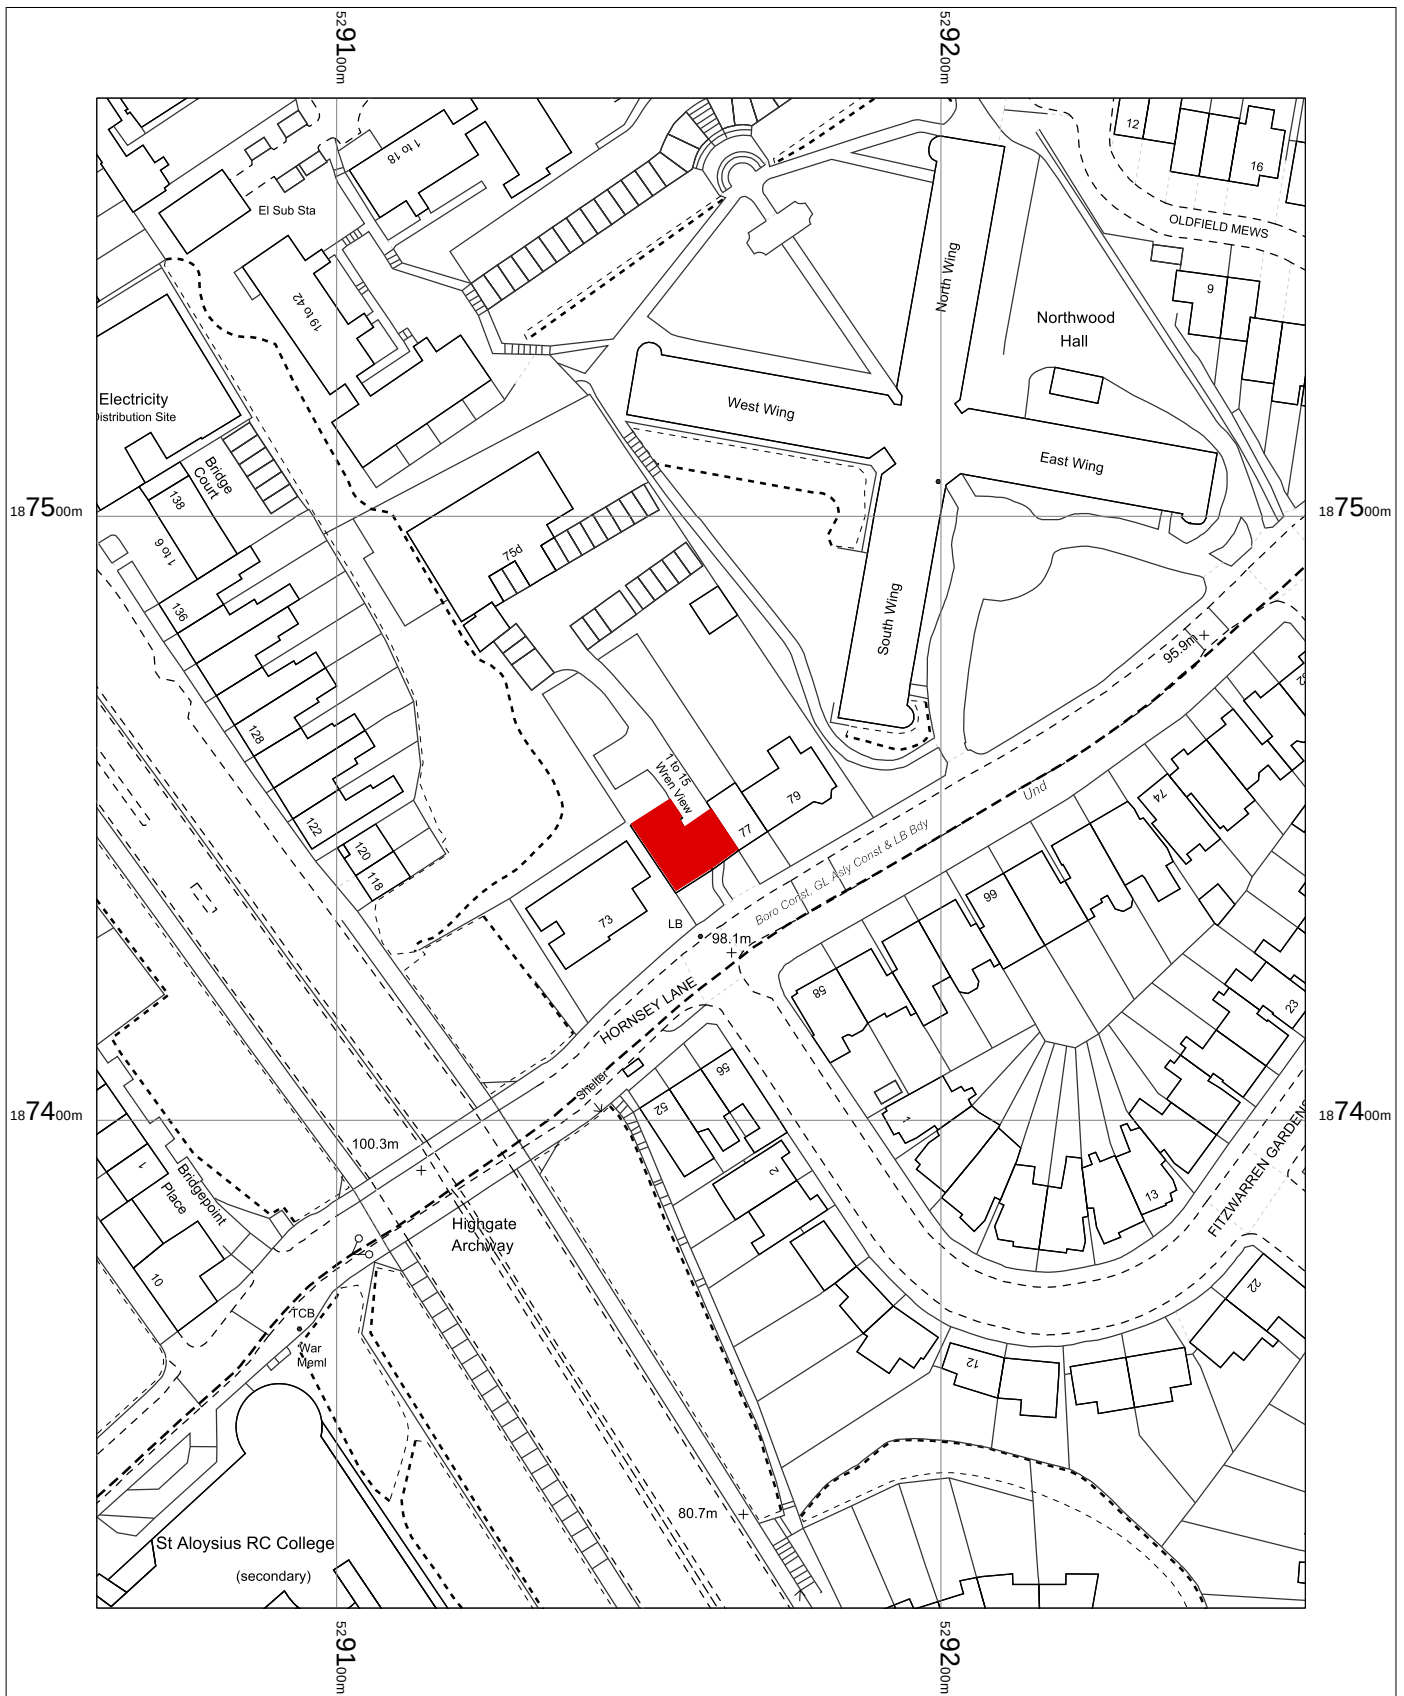


692 / SU / 1 Location Plan
scale 1:1250

OS MasterMap 1250/2500/10000 scale
Tuesday, April 4, 2023, ID: CM-01096410
www.centremapslive.co.uk

1:1250 scale print at A4, Centre: 529160 E, 187444 N

©Crown Copyright Ordnance Survey. Licence no. AC0000849896

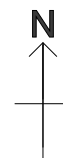

CENTRE
MAPS
LIVE.

FOR A BETTER POINT OF VIEW