

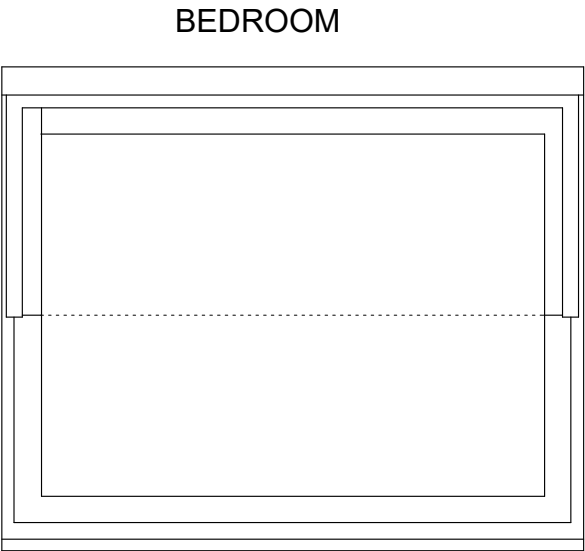
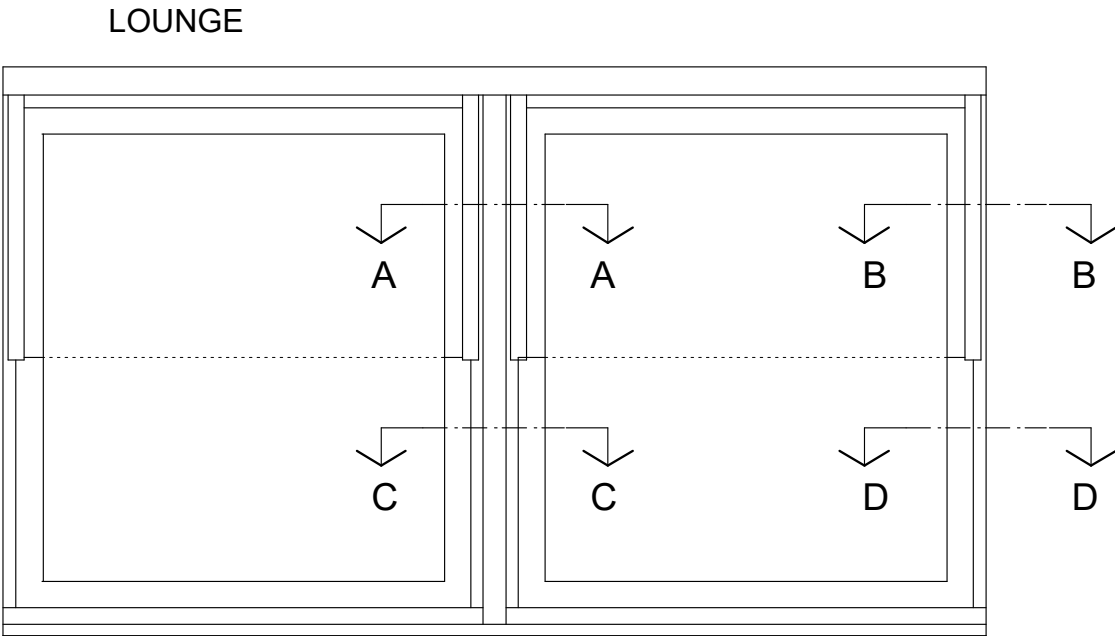



EXISTING WINDOWS

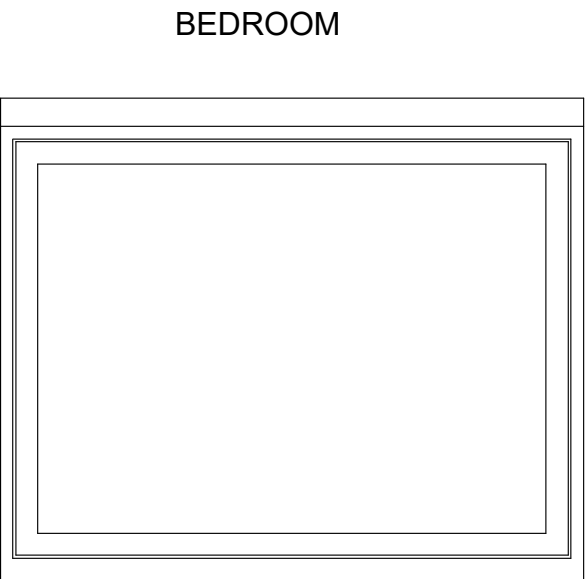

PROPOSED REPLACEMENT WINDOWS


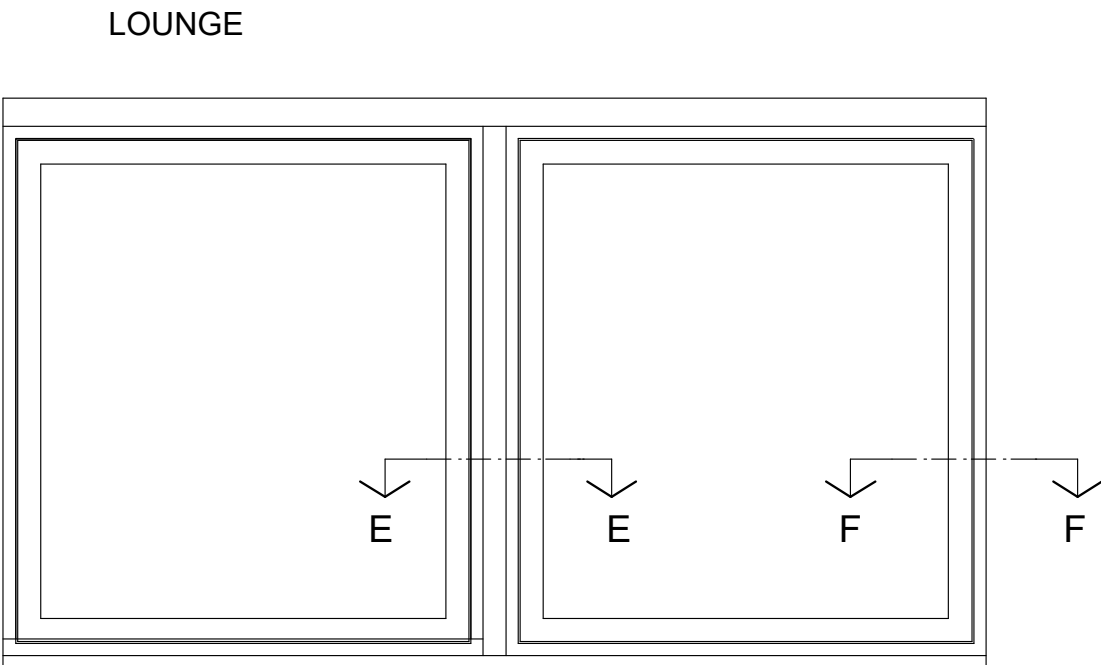


EXISTING FRAME SECTIONS

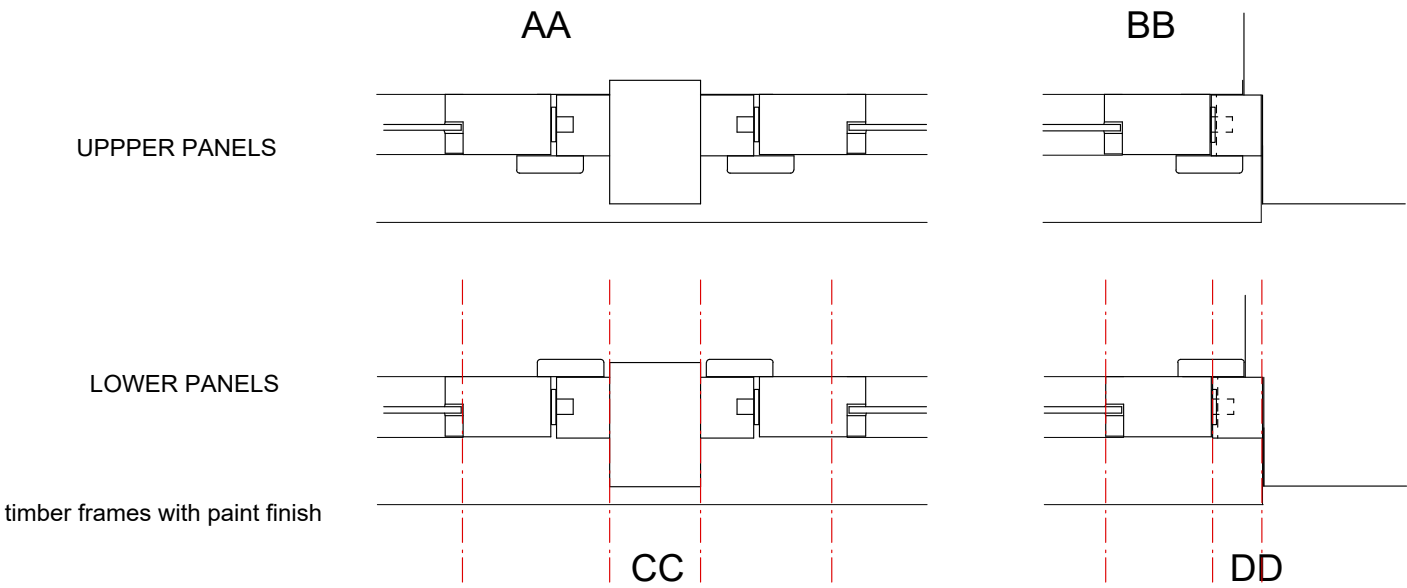


Rational Auraplus combination
timber frames with polyester
powder coated aluminium facings,
colour RAL 8019

REPLACEMENT WINDOW FRAME SECTIONS

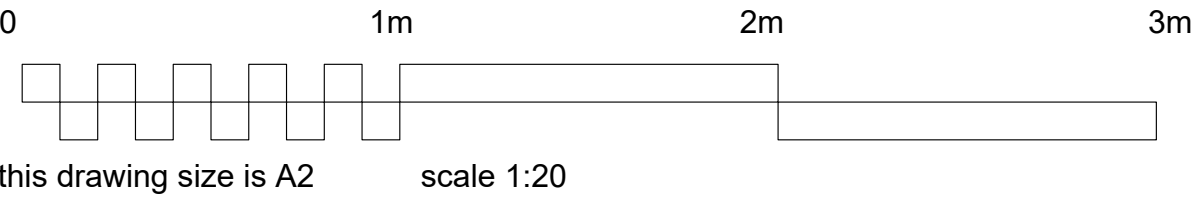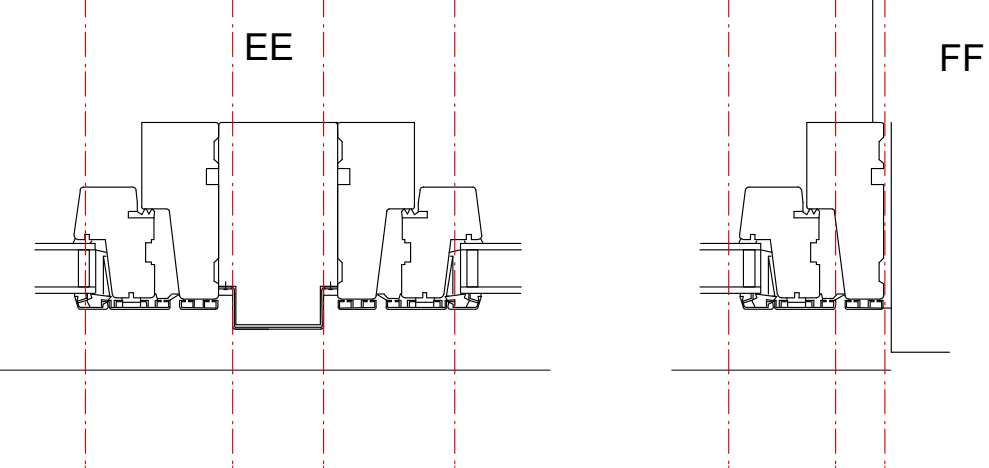

this drawing size is A2 scale 1:20

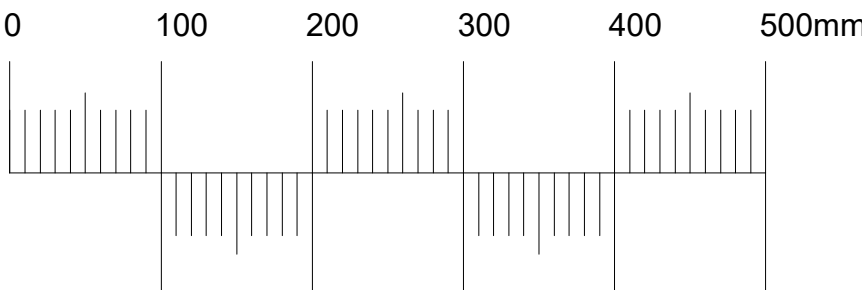

This drawing size is A2 scale 1:5

Project FLAT 4, WREN VIEW. HORNSEY LANE, N6 9LH		
Drawing EXISTING & PROPOSED WINDOW DETAILS		
Client Nicola Darby		
Scale 1:20, 1:5	Date April 2023	
Drwg No 692 / W / 2	Rev	



Roy Darby
ARCHITECT

Arquen House
4-6 Spicer St St Albans
Hertfordshire AL3 4PQ

T 01727 831215
F 01727 831514