


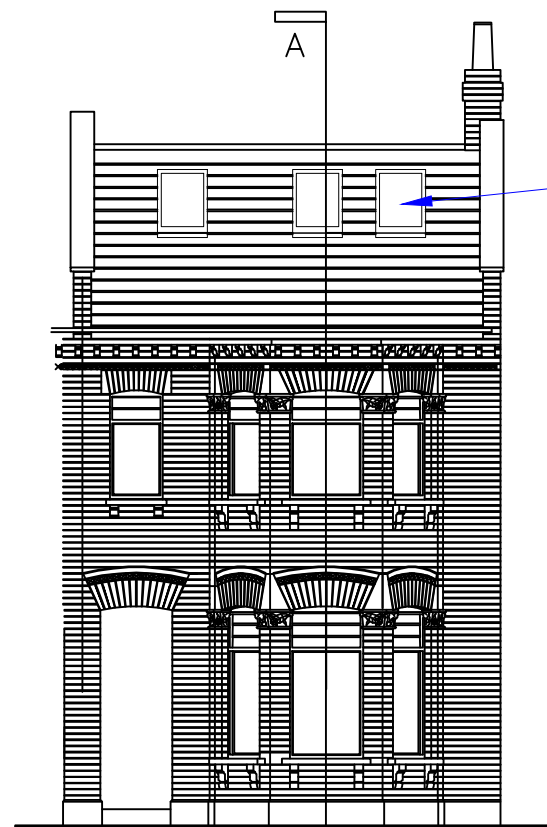
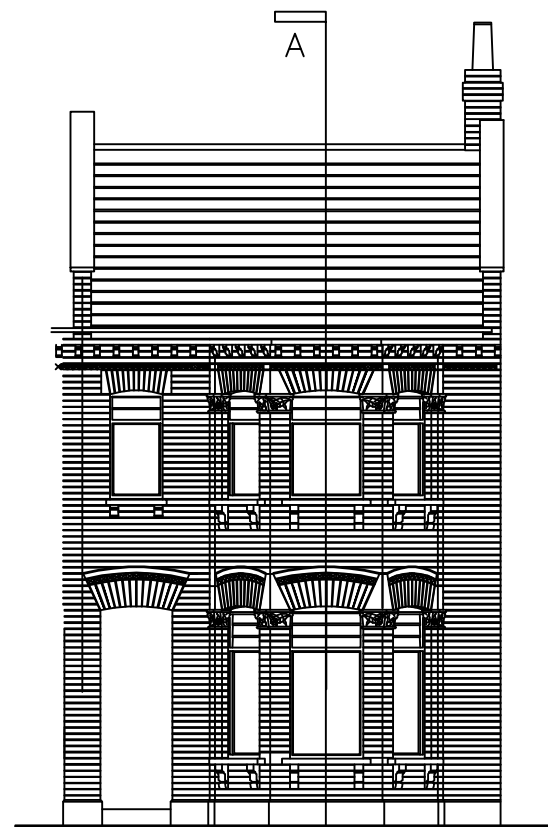


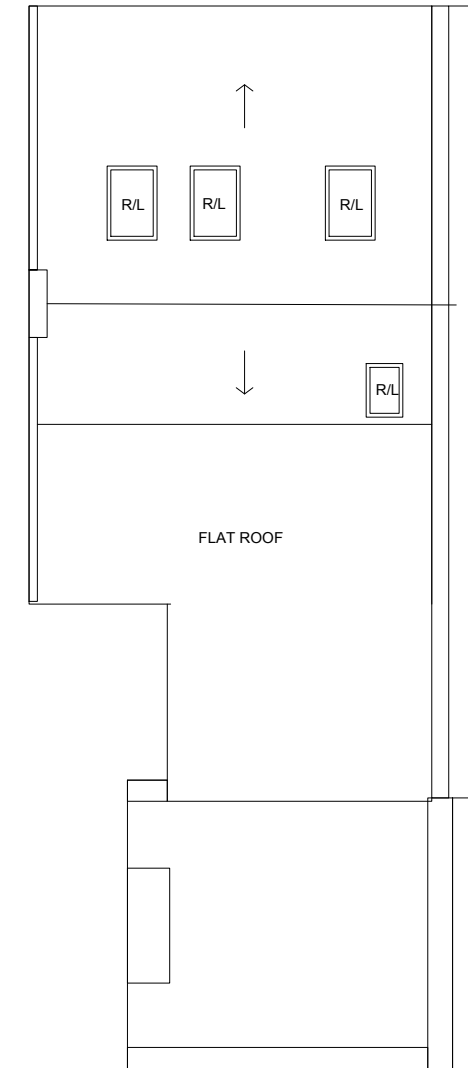



- Velux rooflights

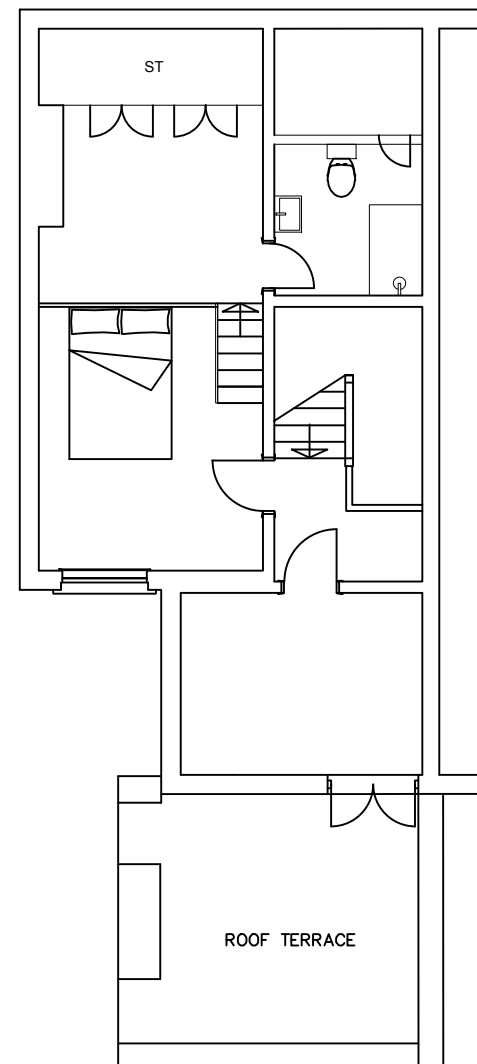

SCALE 1:100

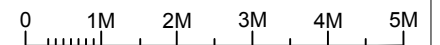

REV	DESCRIPTION	DRAWN	DATE
Client: AIDAN O'BRIEN			
Job Title: UPPER FLAT, 15 EADE ROAD N4 1DJ			
Drawing Title: EXISTING & PROPOSED ELEVATIONS & PLANS			
Issue Status: PLANNING			
Drawn By: SC Date Drawn: 4/3/23 Drawing Scale: 1:100 Paper Size: A3			
Drawing No: 15-EADE-03 Sheet No: Revision: V1			

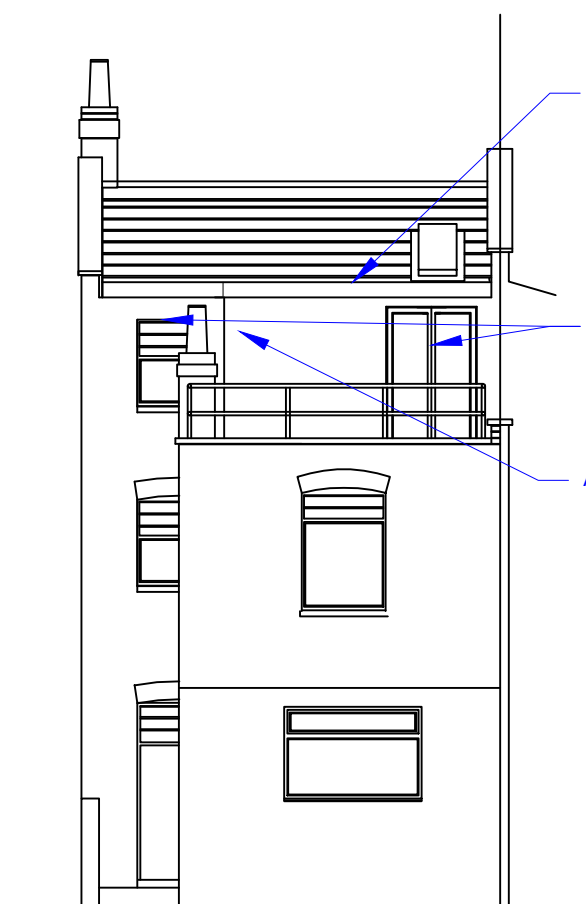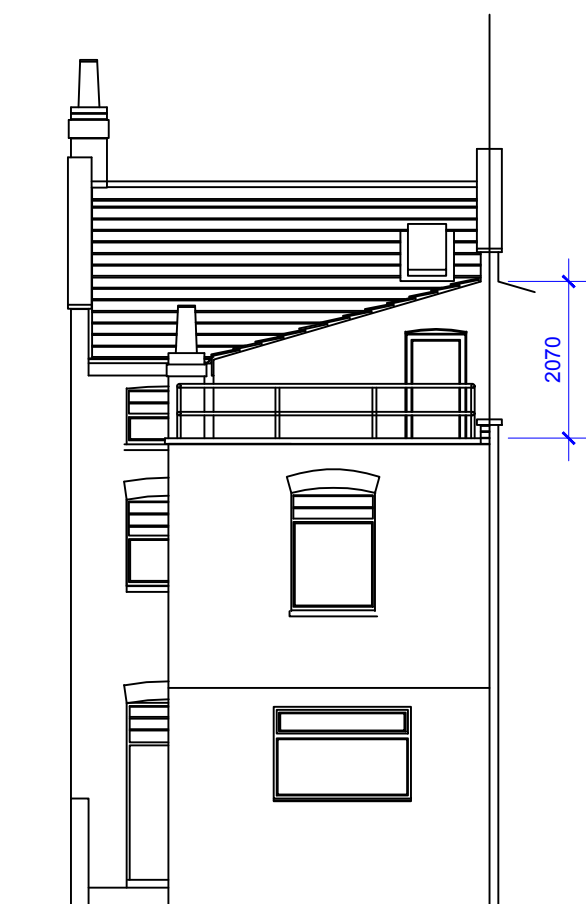

- Flat roof to roof extension

- Increased aperture size for door and window

Additional brick to match existing