


NOTES:

Work to figured dimensions only.

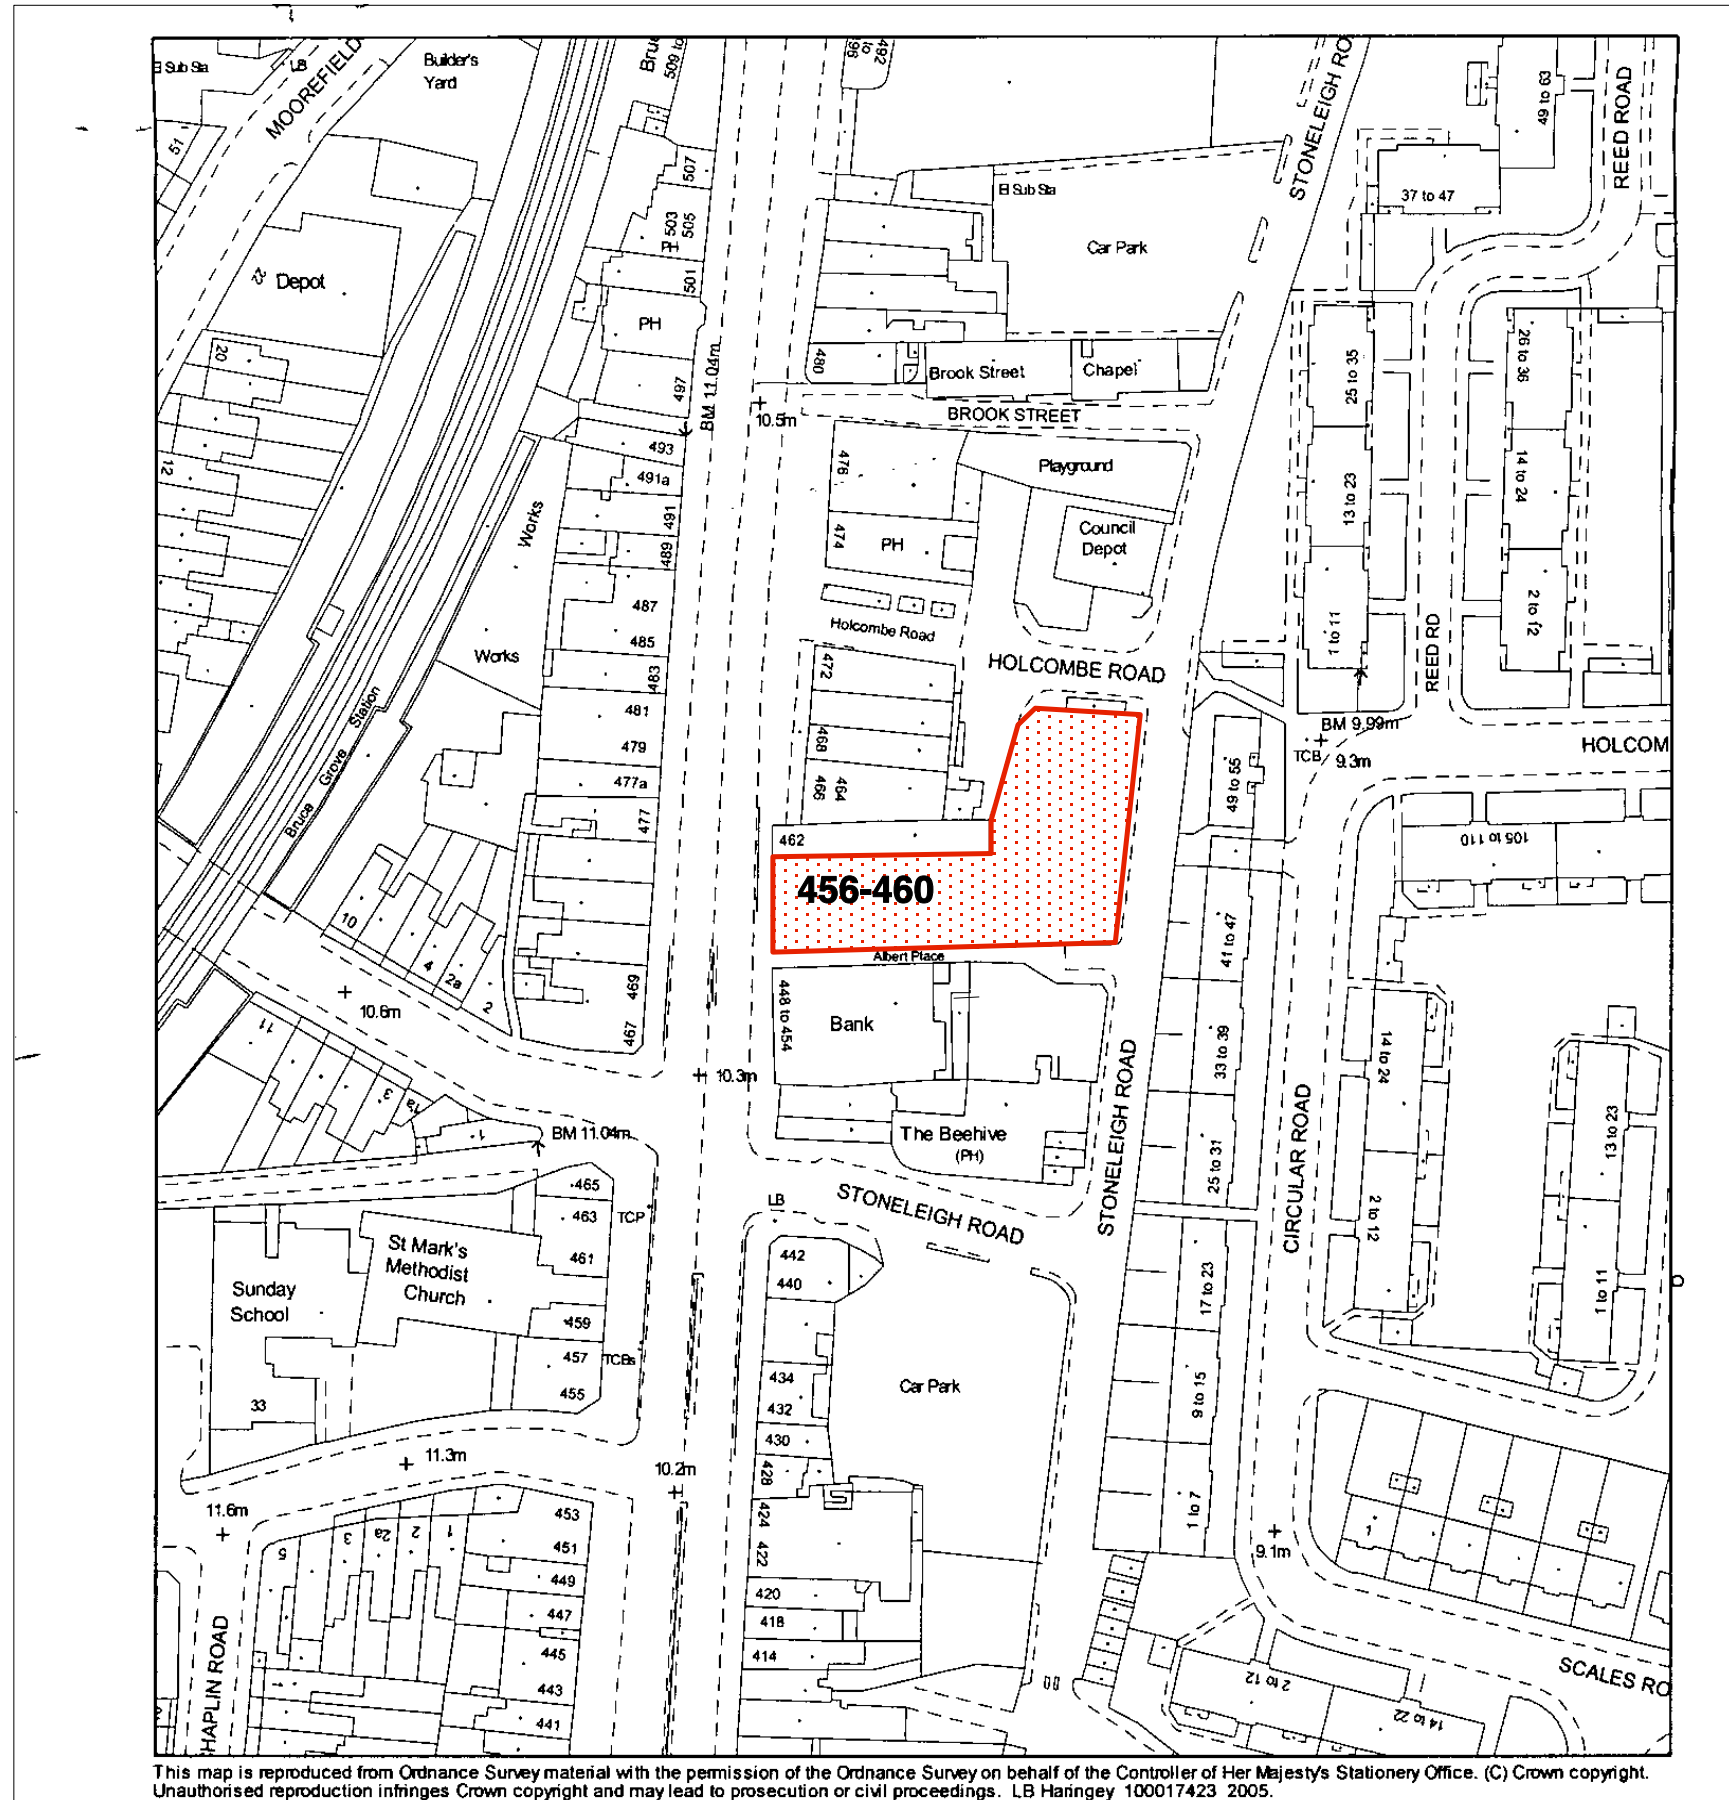

REVISIONS:

DESIGN *group* NINE

PROJECT:

456 - 460 High Road
Tottenham
London N17

TITLE:

Location Plan

CLIENT:

Transfleet Properties Limited

SCALE:

1:1250 @ A3

DATE:

Jan 2021

DRAWING NO.:

20213/TP/LOC

REV.

ARCHITECTURAL
& SURVEYING
CONSULTANTSTEMPO HOUSE, 15 FALCON ROAD
BATTERSEA LONDON SW11 2PJ
TELEPHONE: 07768160313
02086420100
E-MAIL: ps@dgn.co.uk