


1 12 Bruce Grove Existing Gates Elevation
BG12-03 1:50@A3; 1:25@A1

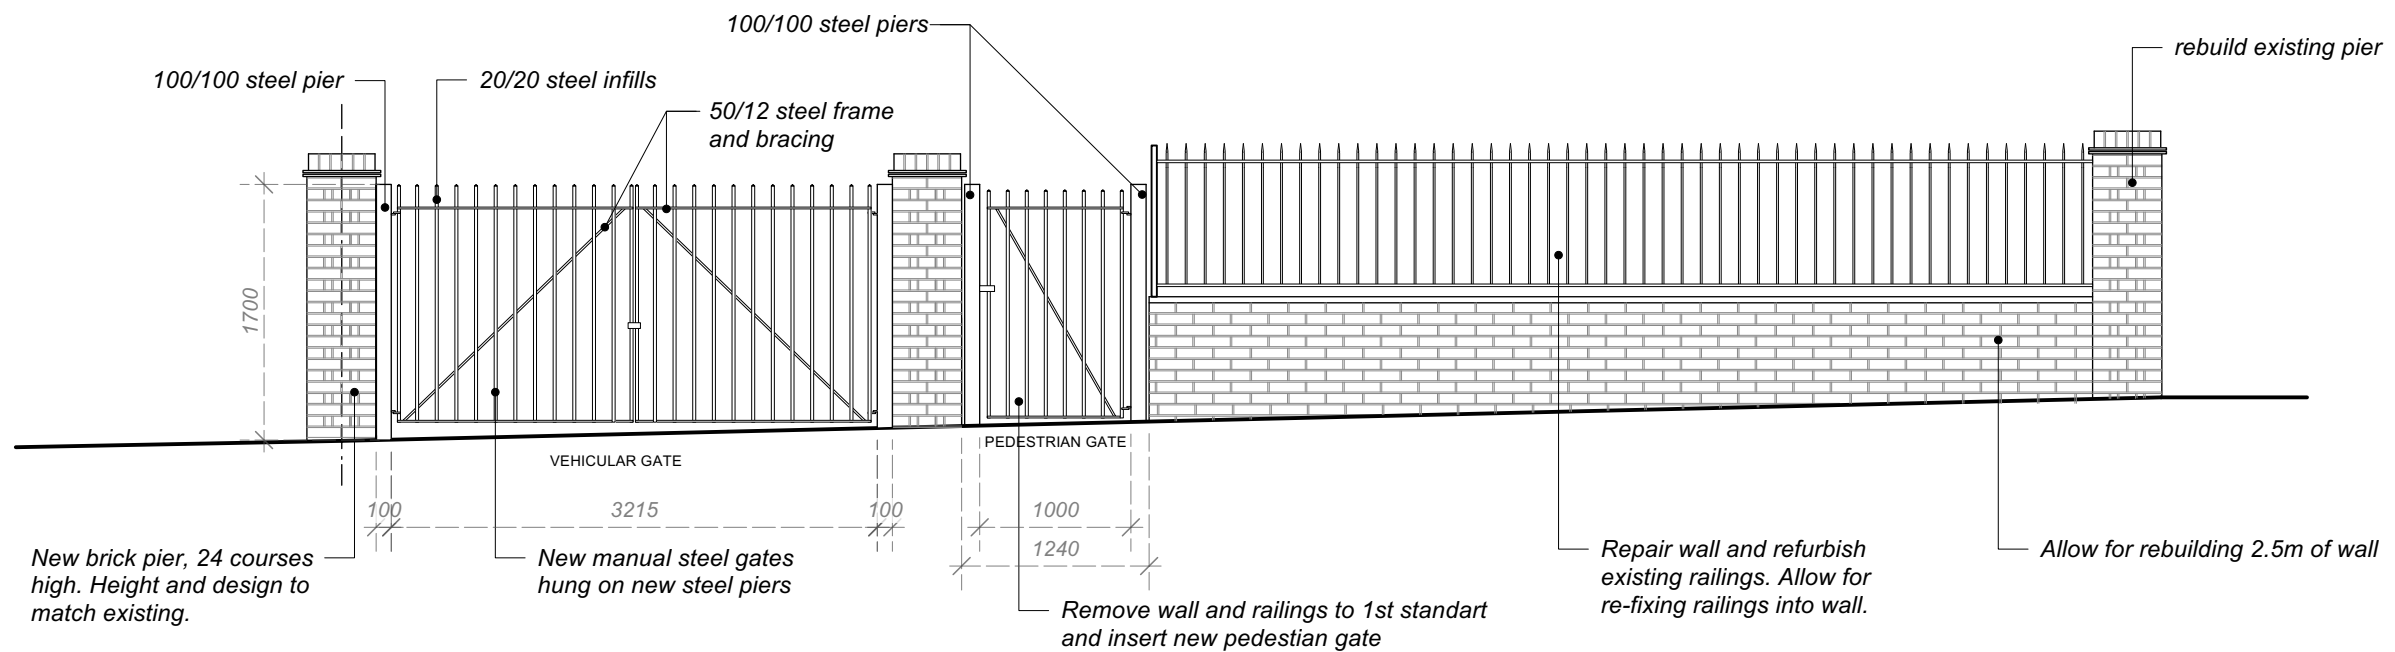

2 12 Bruce Grove Proposed Gates Elevation
BG12-03 1:50@A3; 1:25@A1

0 1 2 3 4 5 M

Notes	Revisions	Haringey Heritage Action Zone	ROGER MEARS ARCHITECTS LLP Union Chapel, Compton Avenue					
-------	-----------	-------------------------------	---	--	--	--	--	--