


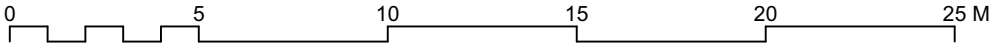

Block Plan
Scale: 1:200



Notes

Revisions

Haringey Heritage Action Zone

Block Plan
12 Bruce Grove

ROGER MEARS ARCHITECTS LLP
Union Chapel, Compton Avenue London N1 2XD
rma@rmears.co.uk tel 020 7359 8222
www.rmears.co.uk © Roger Mears Architects LLP 2022

Date	Scale	Job No.	Code	Dwg No.	Rev.
Jan 2022	1:200@A3 1:100@A1	2141		BG12-00.2	