


1

BG12-04

12 Bruce Grove Existing Fence Elevation

1:50@A3; 1:25@A1

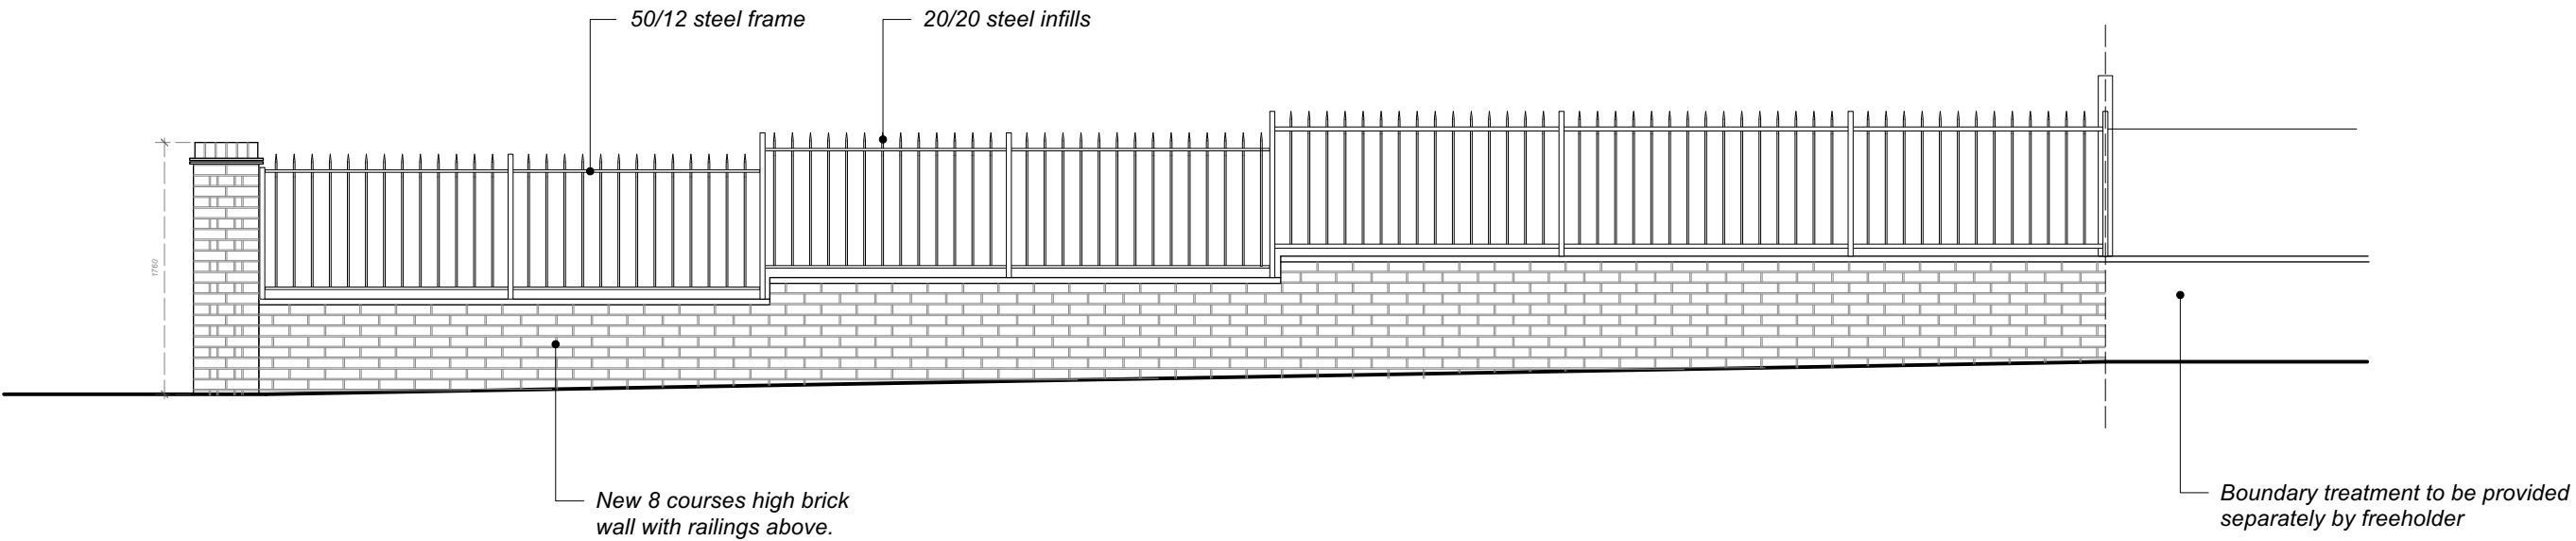

2

BG12-04

12 Bruce Grove Proposed Elevation

1:50@A3; 1:25@A1

0 1 2 3 4 5 M

Notes	Revisions	Haringey Heritage Action Zone	ROGER MEARS ARCHITECTS LLP Union Chapel, Compton AvenueLondon N1 2XD					
		North-West Fence Elevation Existing and Proposed	rma@rmears.co.uk		tel 020 7359 8222			
			www.rmears.co.uk					
			©Roger Mears Architects LLP 2022					
			Date	Scale	Job No.	Code	Dwg No.	Rev.
		12 Bruce Grove	Jan 2022	1:100@A3 1:50@A1	2141		BG12-04	