


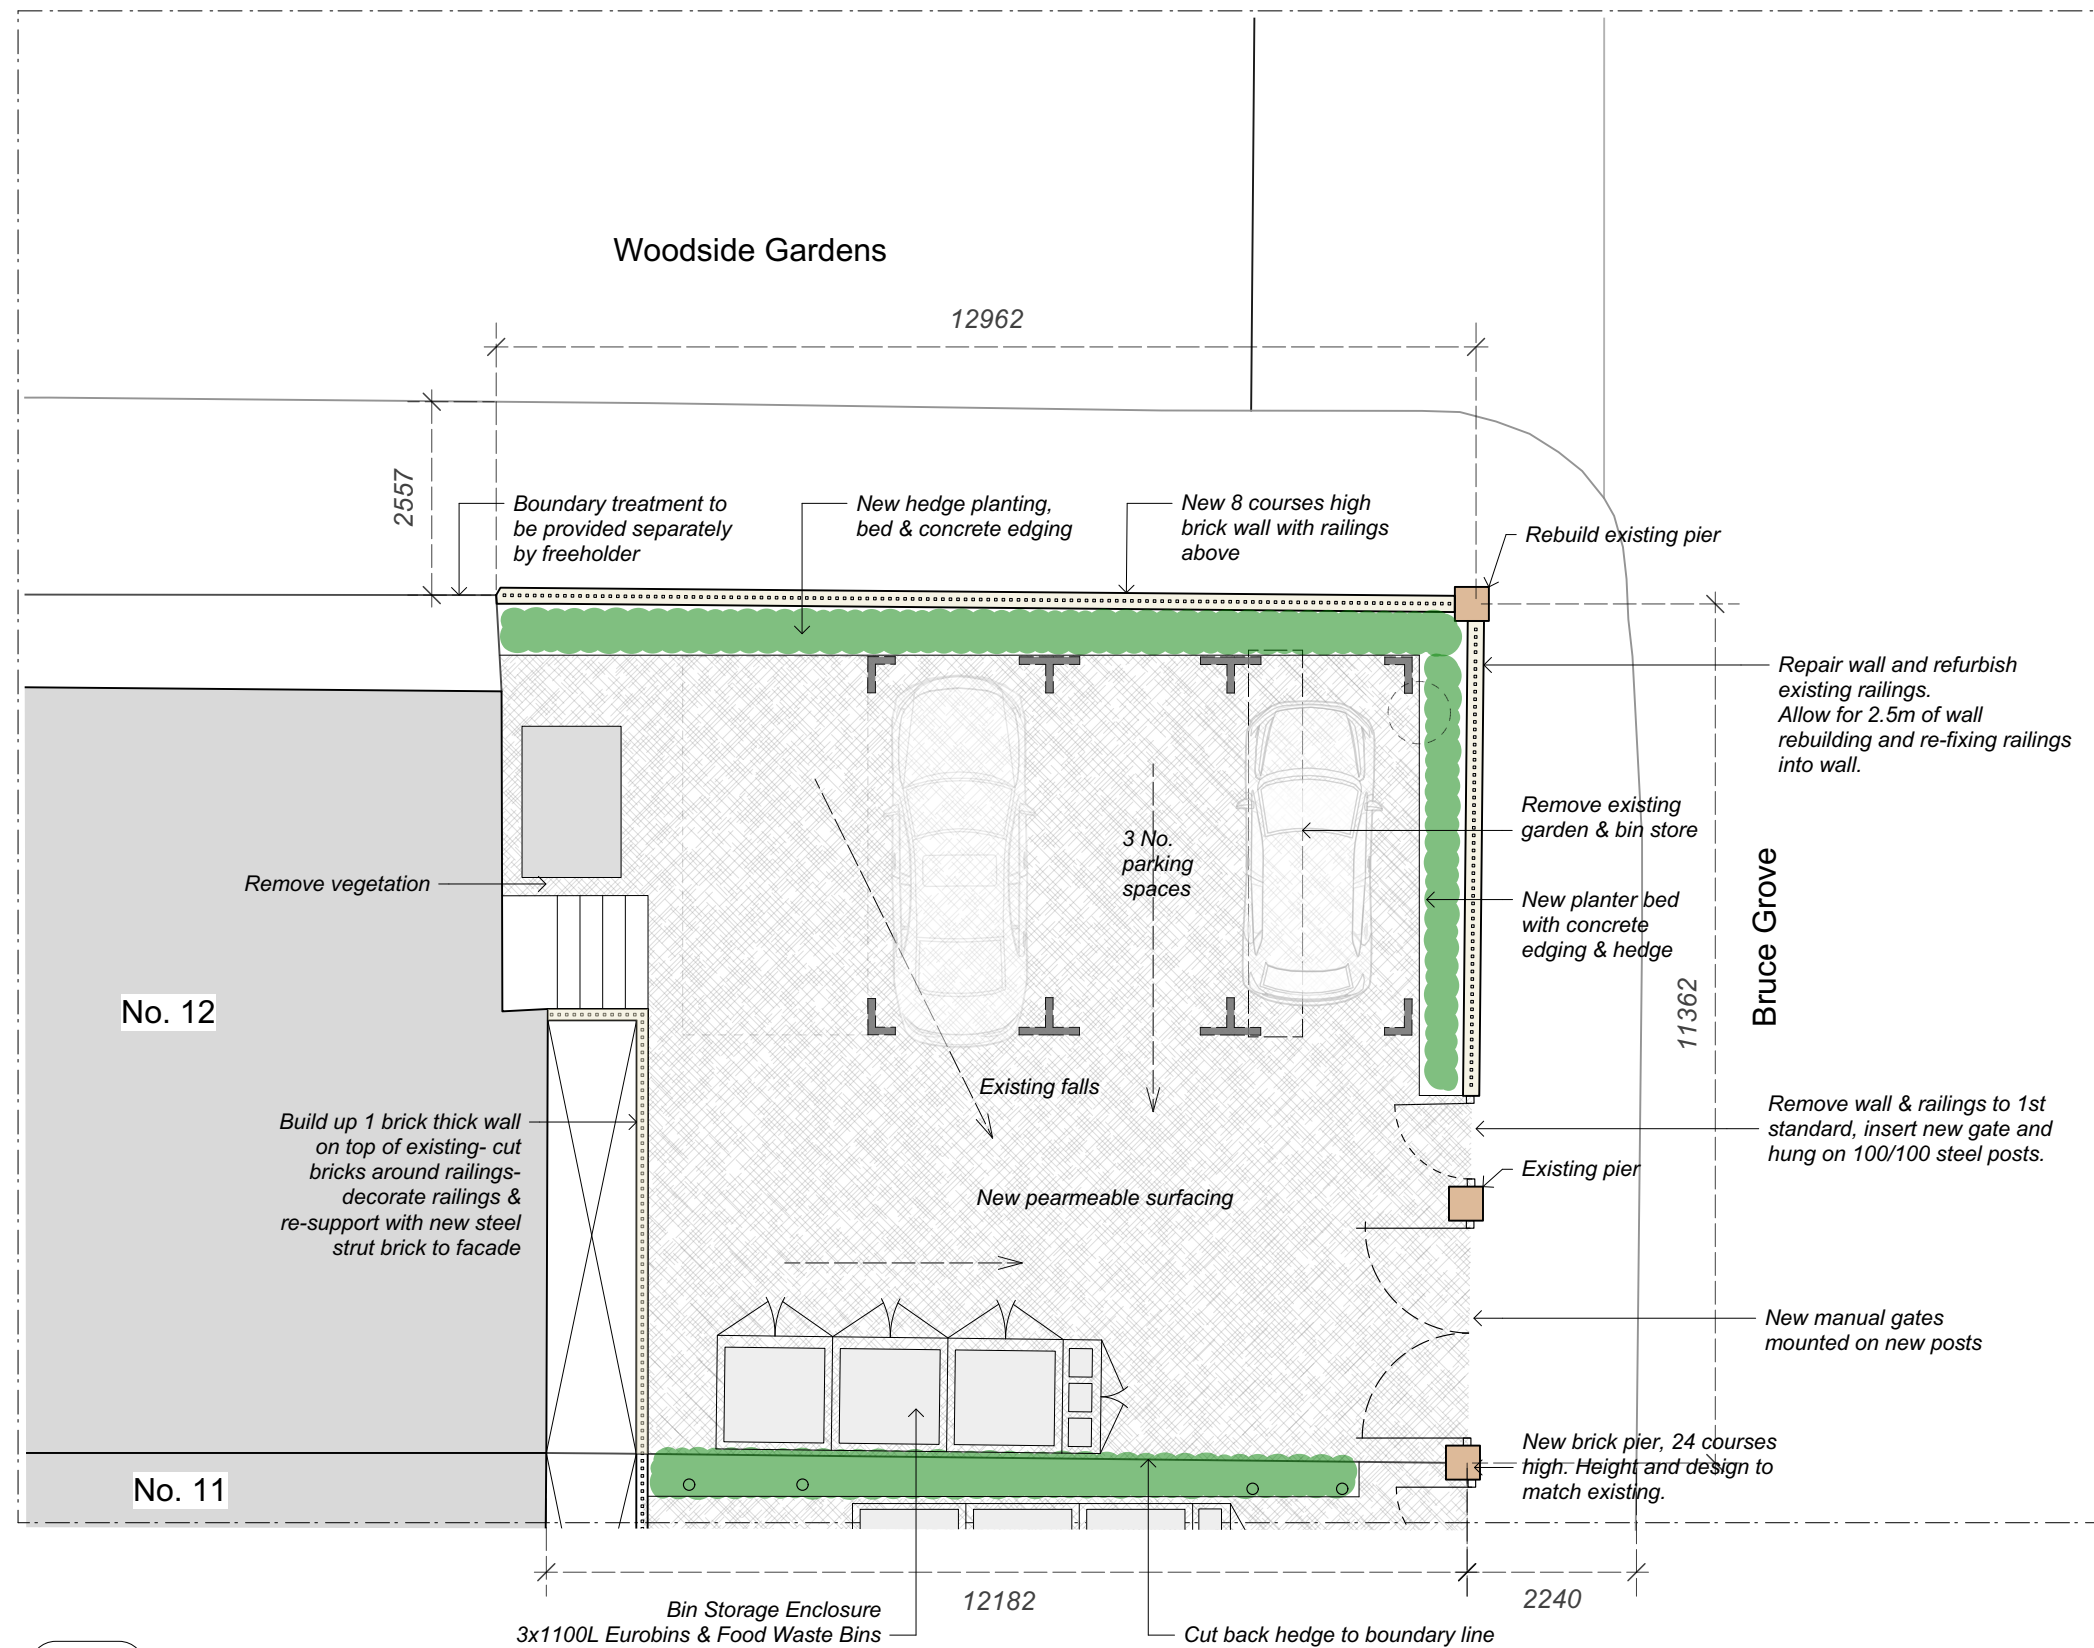


01 12 Bruce Grove Plan
BG12-02 1:100@A3; 1:50@A1

Notes

D	Notes omitted	26/02/2023
C	Updated Layout	07/02/2023
B	Updated layout	05/09/2022
A	Updated Layout	23/06/2022

Revisions

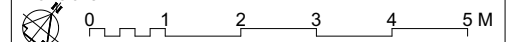

Haringey Heritage Action Zone

Proposed Forecourt
12 Bruce Grove

ROGER MEARS ARCHITECTS LLP
Union Chapel, Compton Avenue London N1 2XD

rma@rmears.co.uk tel 020 7359 8222
www.rmears.co.uk © Roger Mears Architects LLP 2022

Date	Scale	Job No.	Code	Dwg No.	Rev.
Jan 2022	1:100@A3 1:50@A1	2141	-	BG12-02	D