
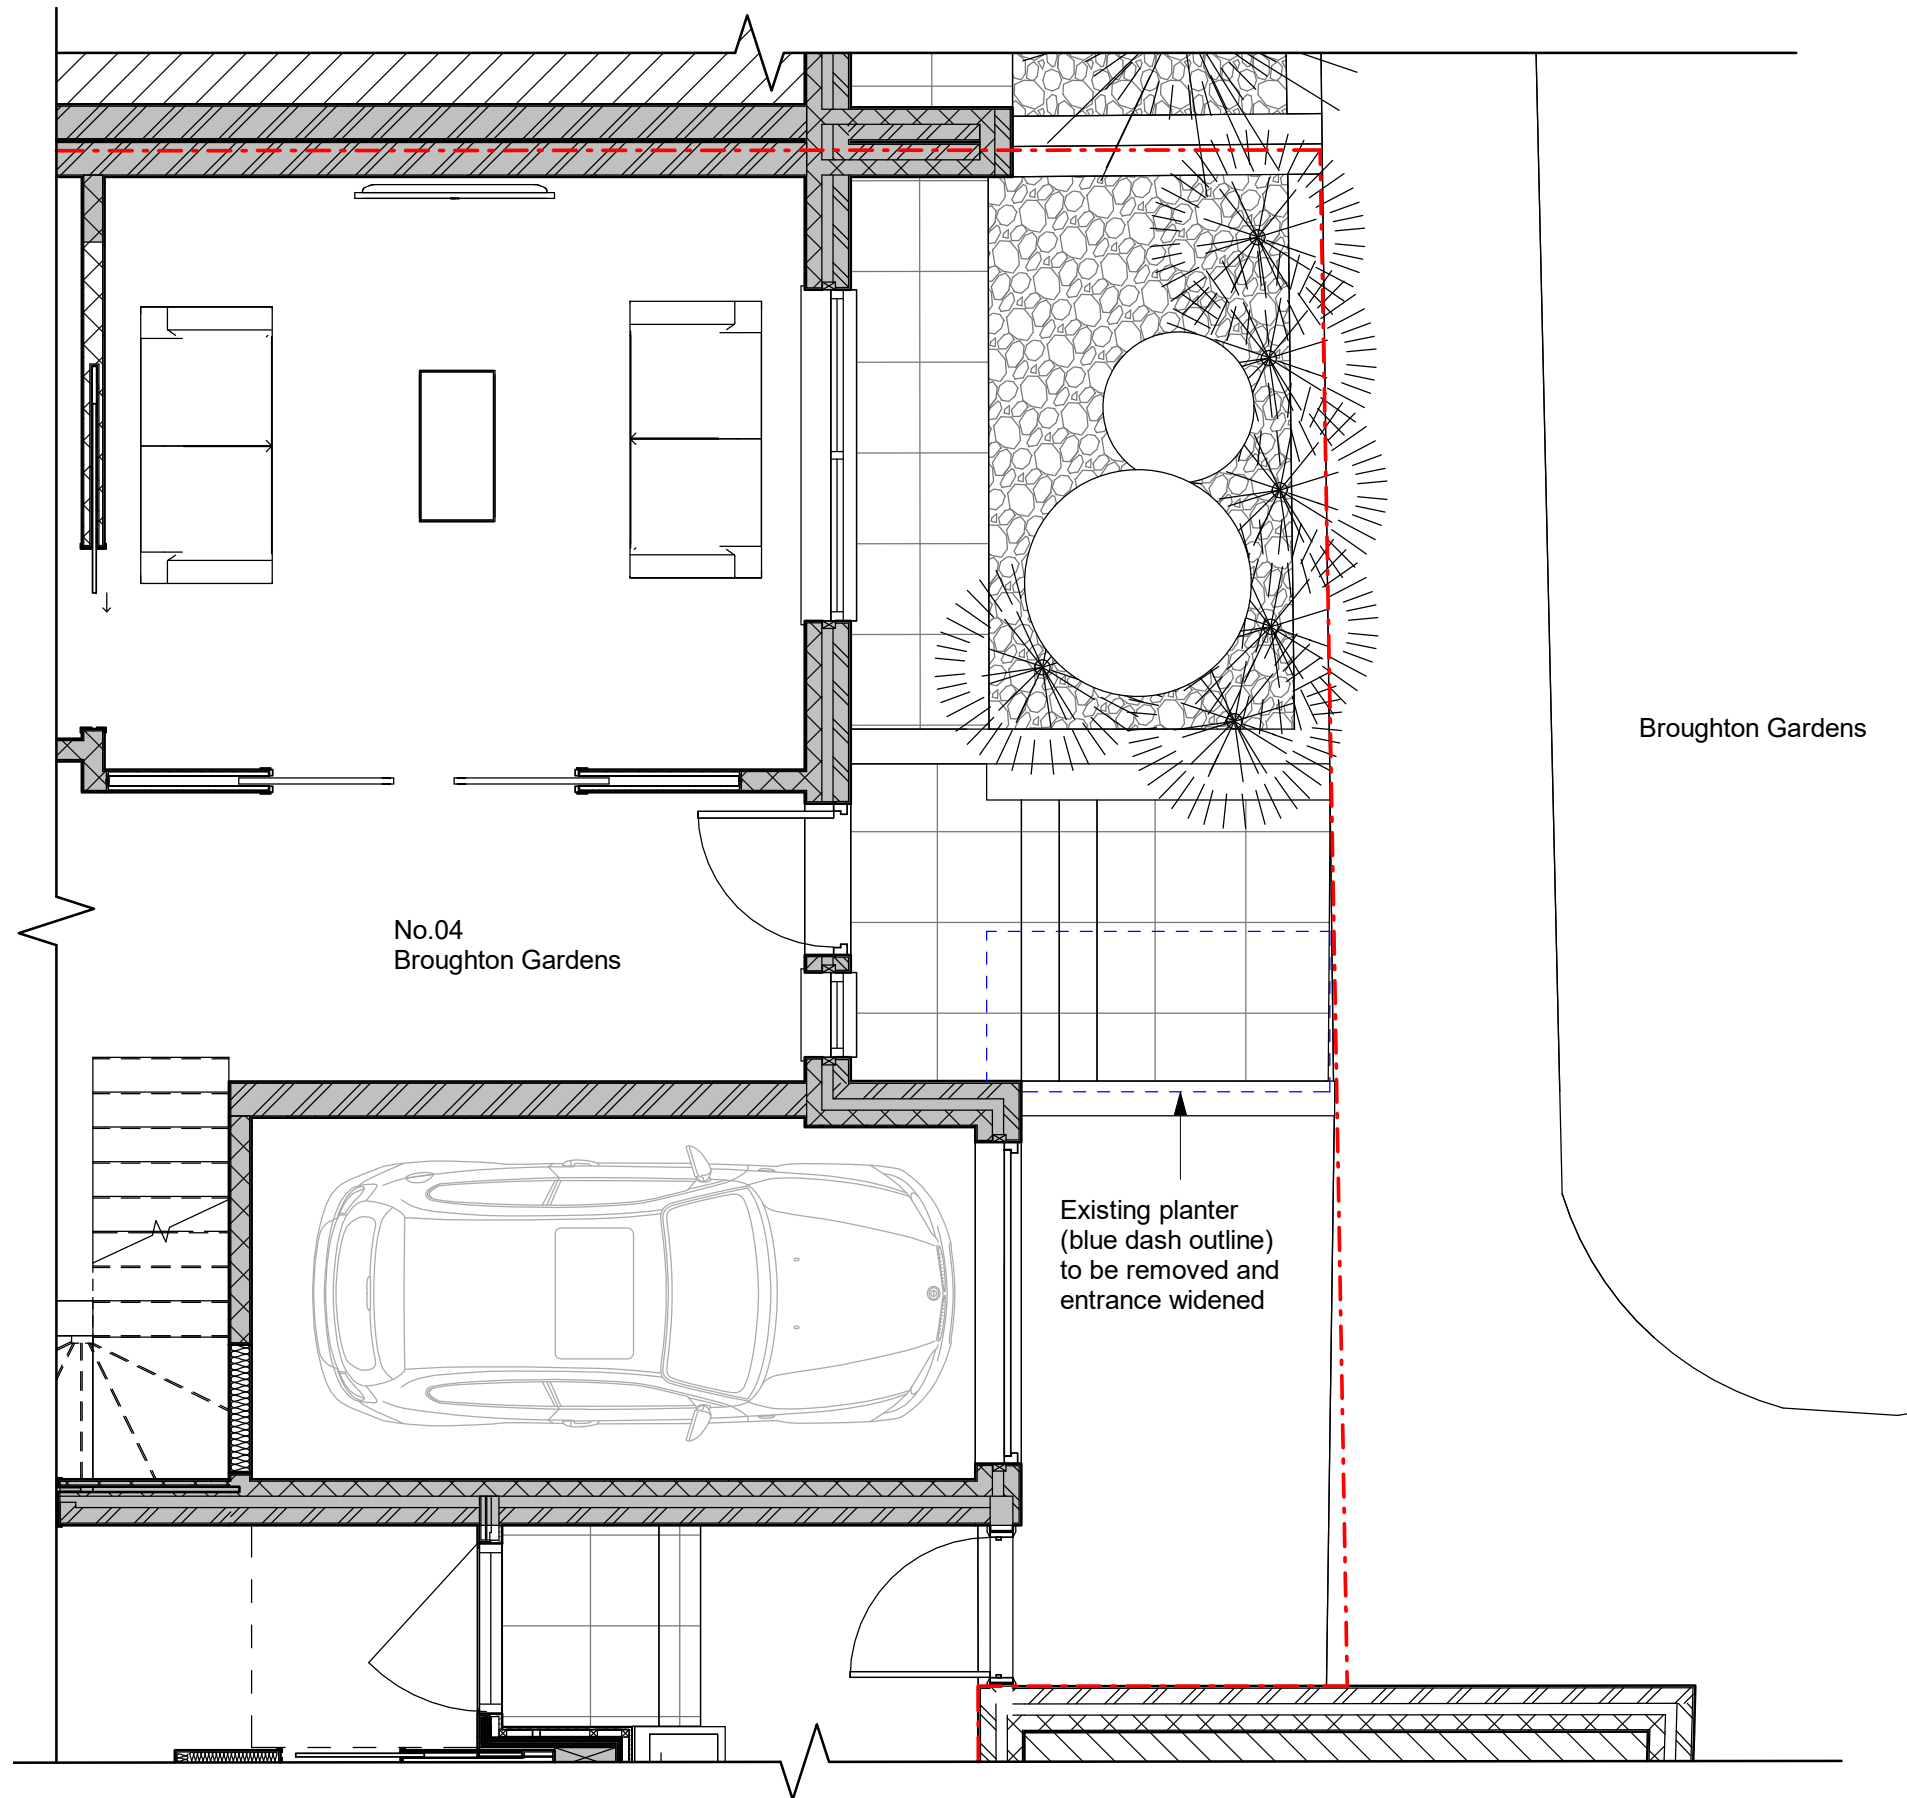


DO NOT SCALE FROM THE DRAWING.
ALL DIMENSION TO BE CHECKED ON SITE.
COPYRIGHT RESERVED.

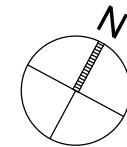

No.04
Broughton Gardens

Broughton Gardens

Existing planter
(blue dash outline)
to be removed and
entrance widened

Proposed Ground Floor Entrance
Scale 1:50



*	Ground Floor Entrance Planters	AG	04.04.2023
REV/ ISSUE	NOTE	DRN	DATE
SCALE	DATE	DRN	CHK
1:50@A3	29.04.2019	AG	MH
PROJECT			
4 Broughton Gardens, London N6 5RS			
DRAWING			
Proposed Ground Floor Entrance			
bubble architects		STUDIO 205 THE BUSWORKS 39-41 NORTH ROAD LONDON N7 9DP WWW.BUBBLEARCHITECTS.CO.UK	
JOB NO	DRAWING NO	REV	
019018	P-00-D-002	*	