


NORTH

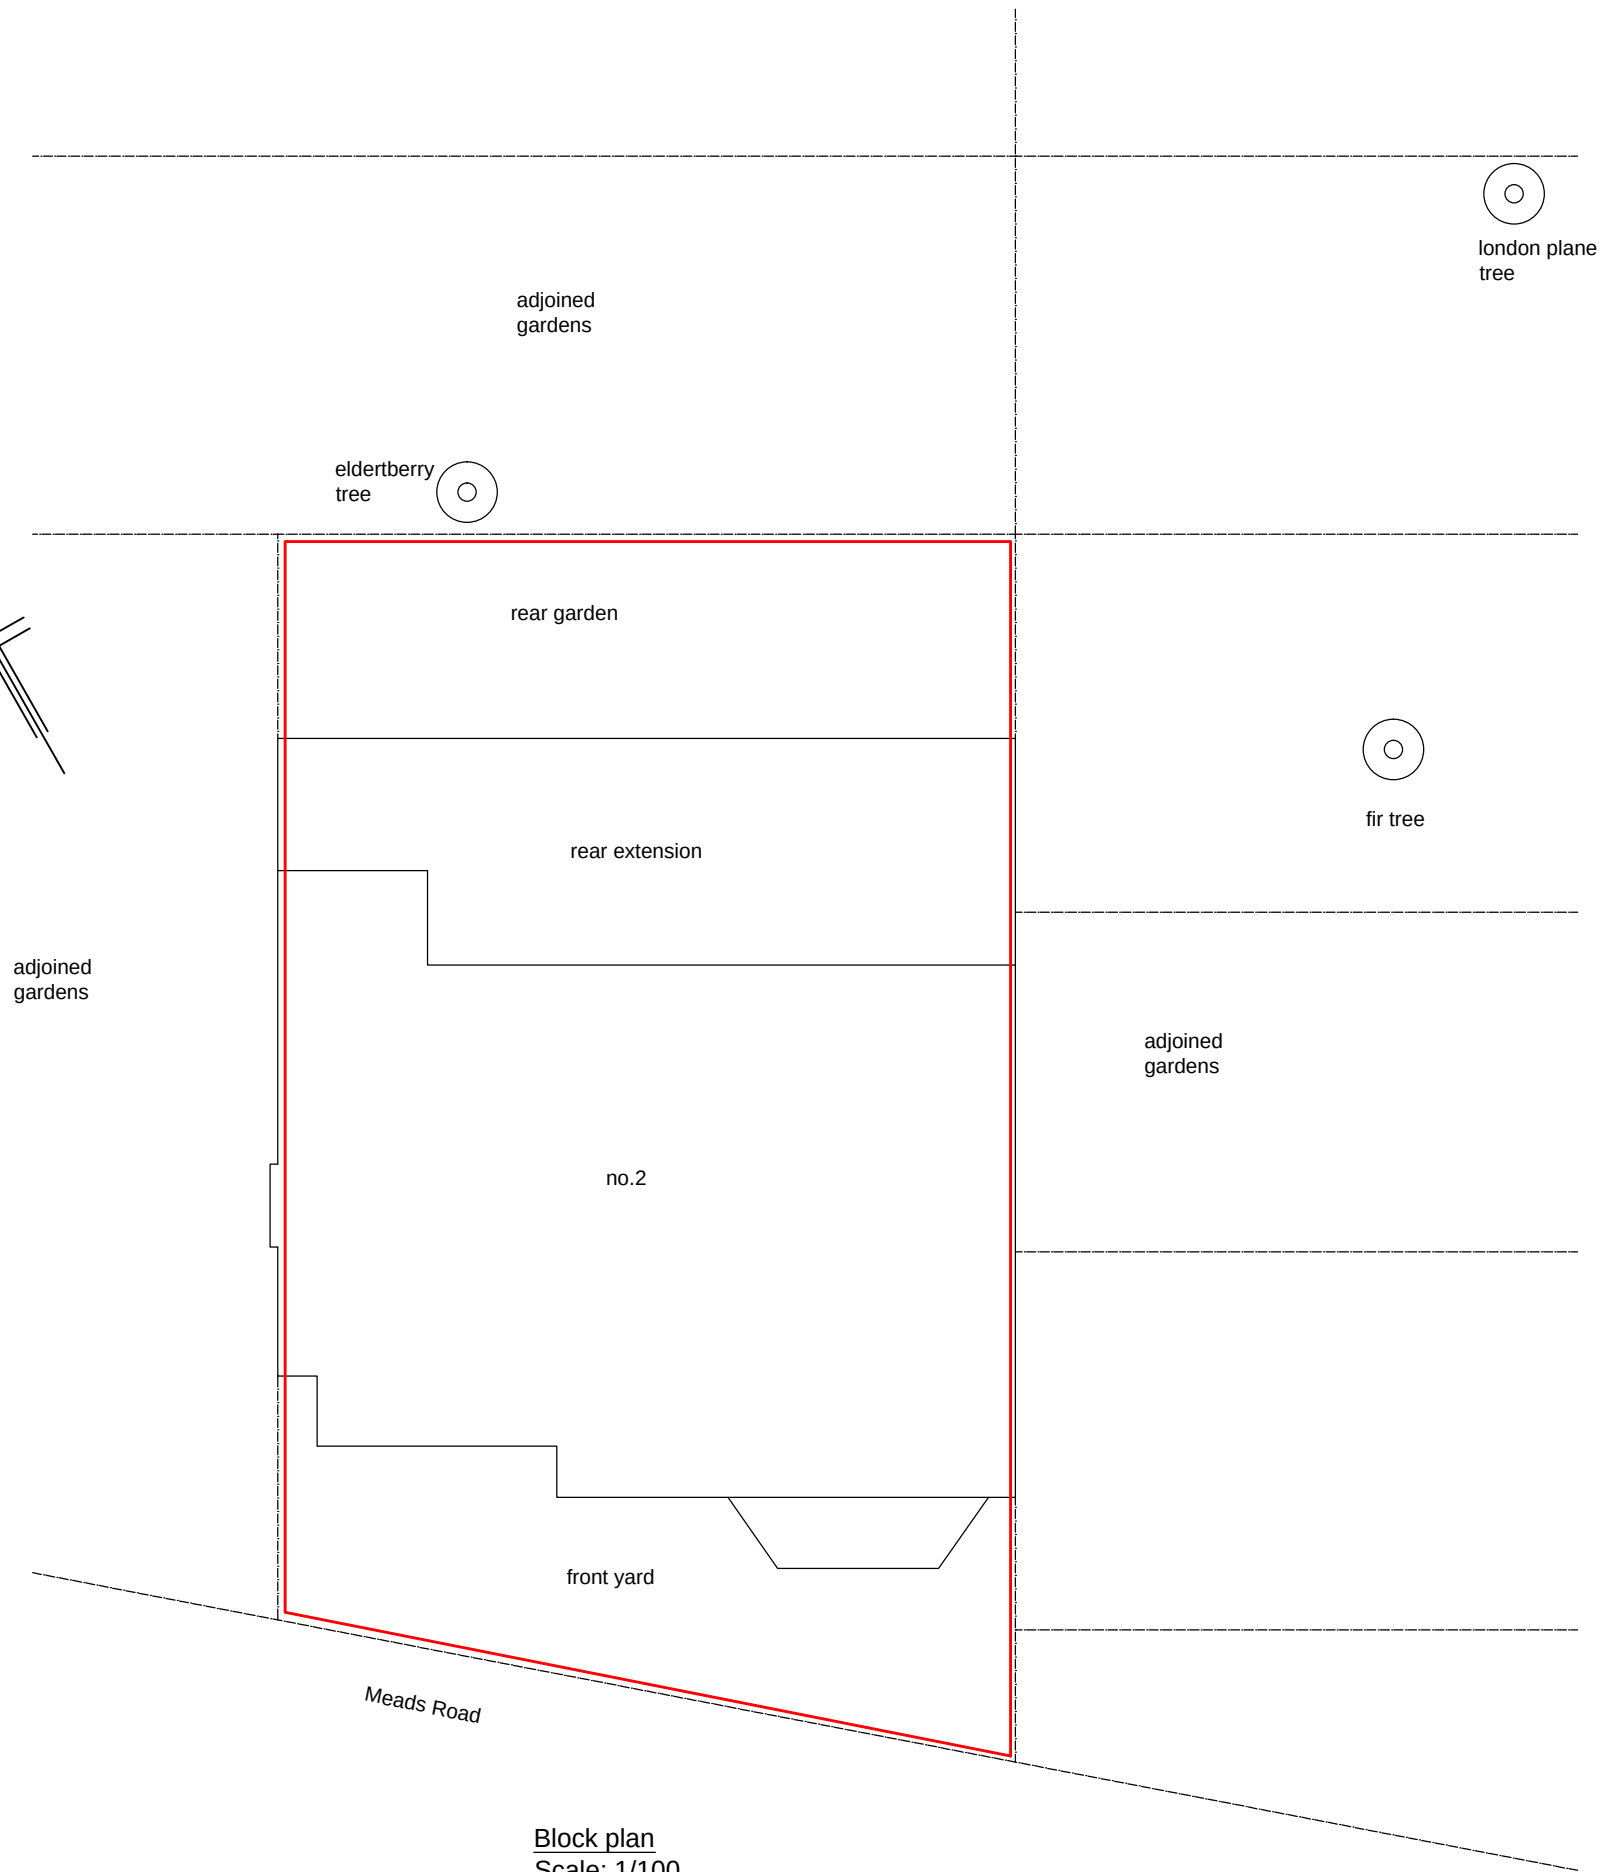

Block plan
Scale: 1/100

SCALE: 0 cm 100cm 200cm 300cm 400cm 500cm

Boundary lines of the property

Project: Arrangements to use the property as HMO		Scales: 1/50 @ A3	
Title: Block plan		Date: March 2023	
Address: 2 Meads Road London N22 6RN		Drawing no: 21a27H/5	