



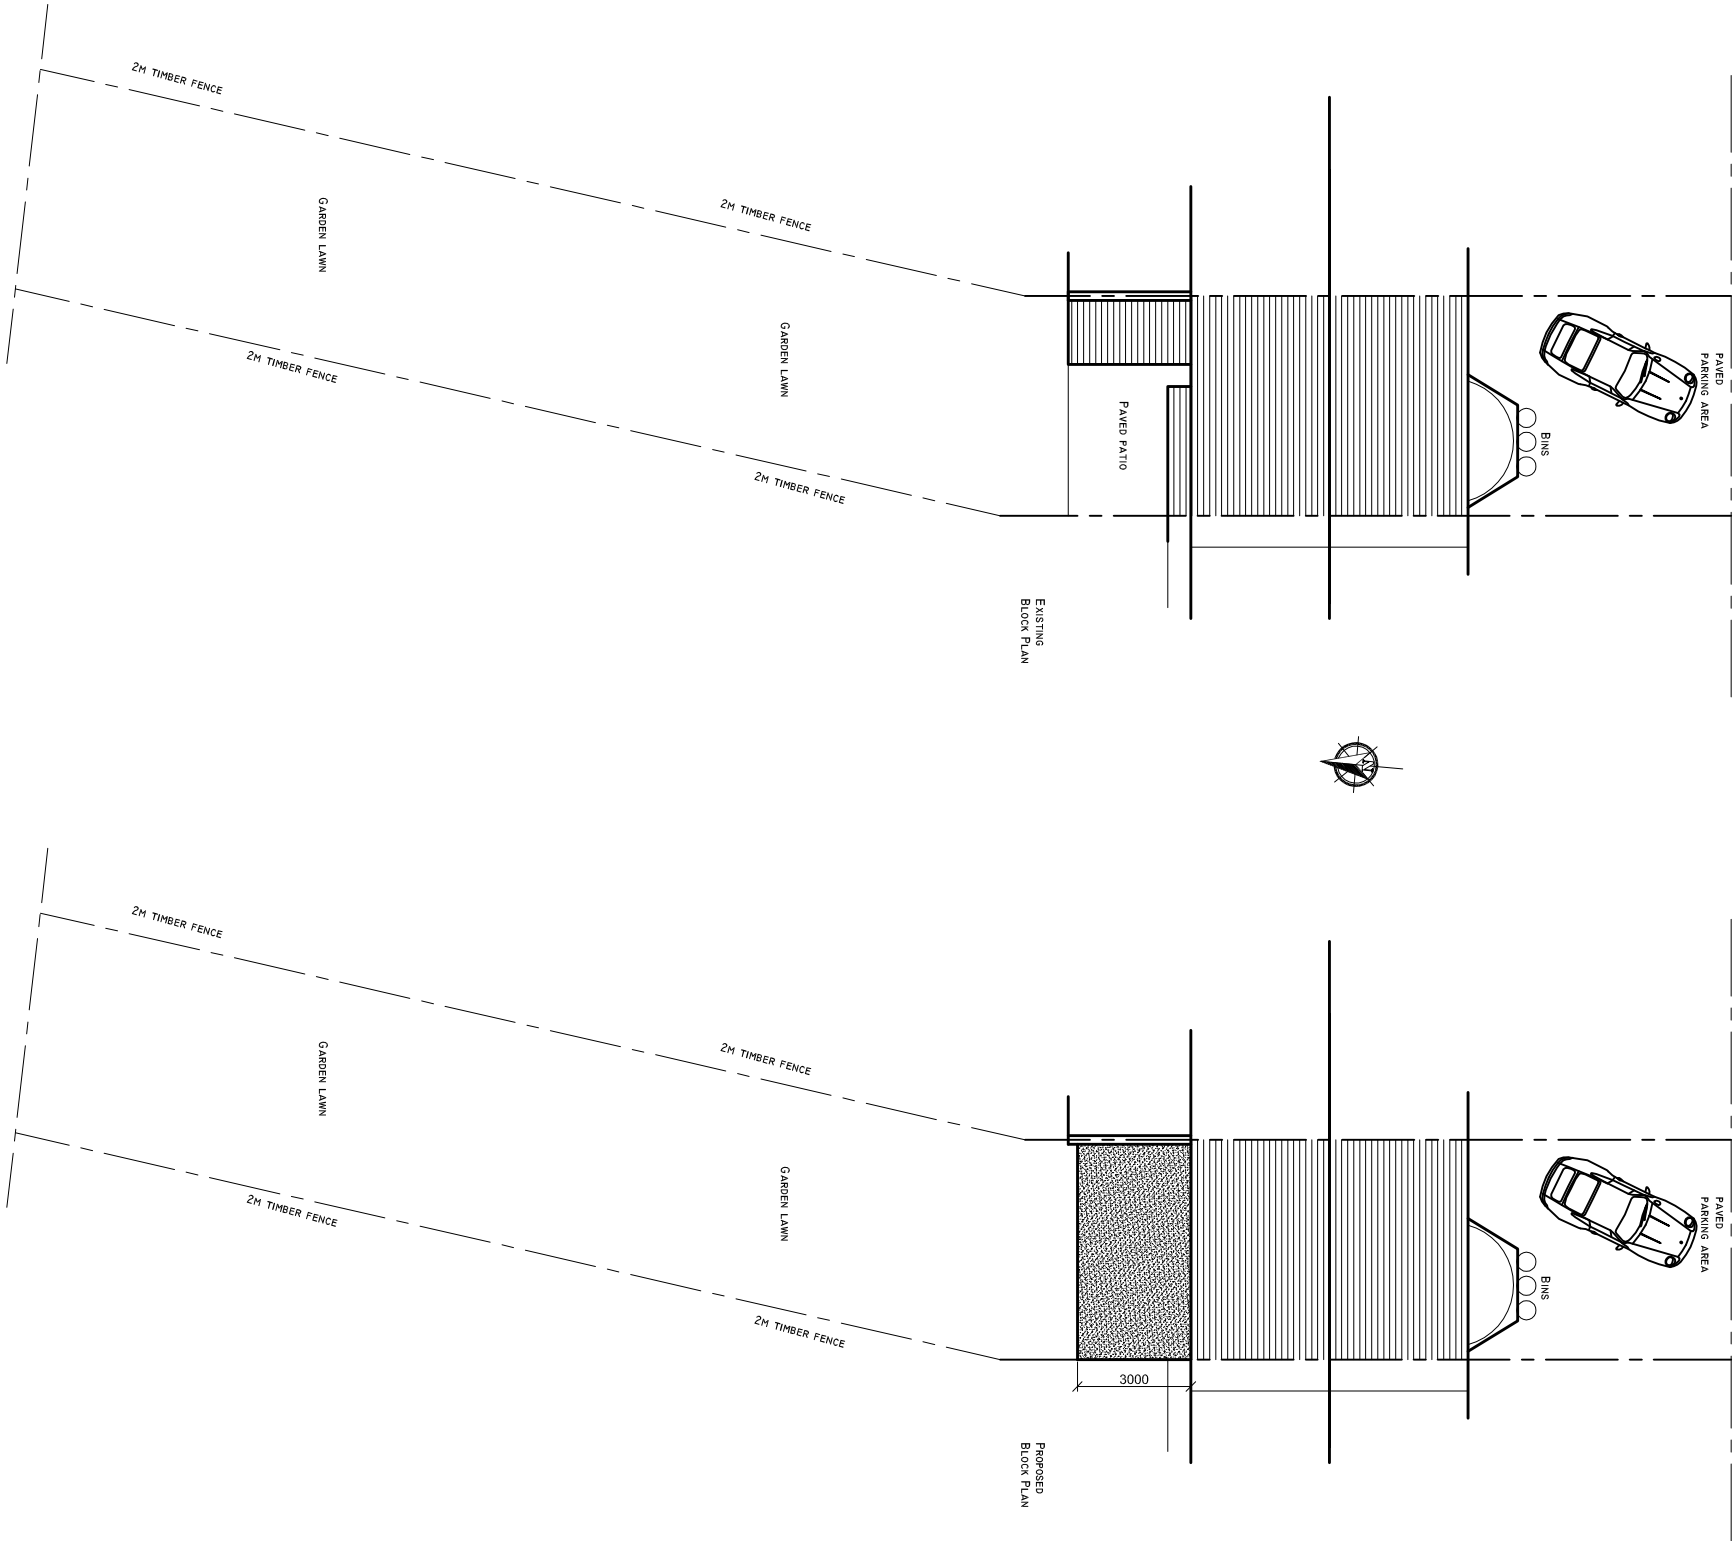

Notes

Title PROPOSED DEVELOPMENT 128 DEVONSHIRE HILL LANE N17 7NH REAR PERMITTED DEV.		
drg by	J.E	checked
Drg EXISTING AND PROPOSED BLOCK PLANS		
scale	1:200 ON A3	date
Rev		
Drg No		1200-02

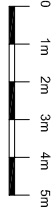

CONSTECH
BUILDING CONSTRUCTION DESIGN
56 LORDSMEAD RD
LONDON N17 6EY
TEL. 0208 808 5047
Email johnjoez@aol.com

