


APPENDIX B: TREE SURVEY SITE PLAN

SITE: 34 Southwood Avenue, London, N6 5RZ

DATE: March 2023 | DWG REFERENCE: T001

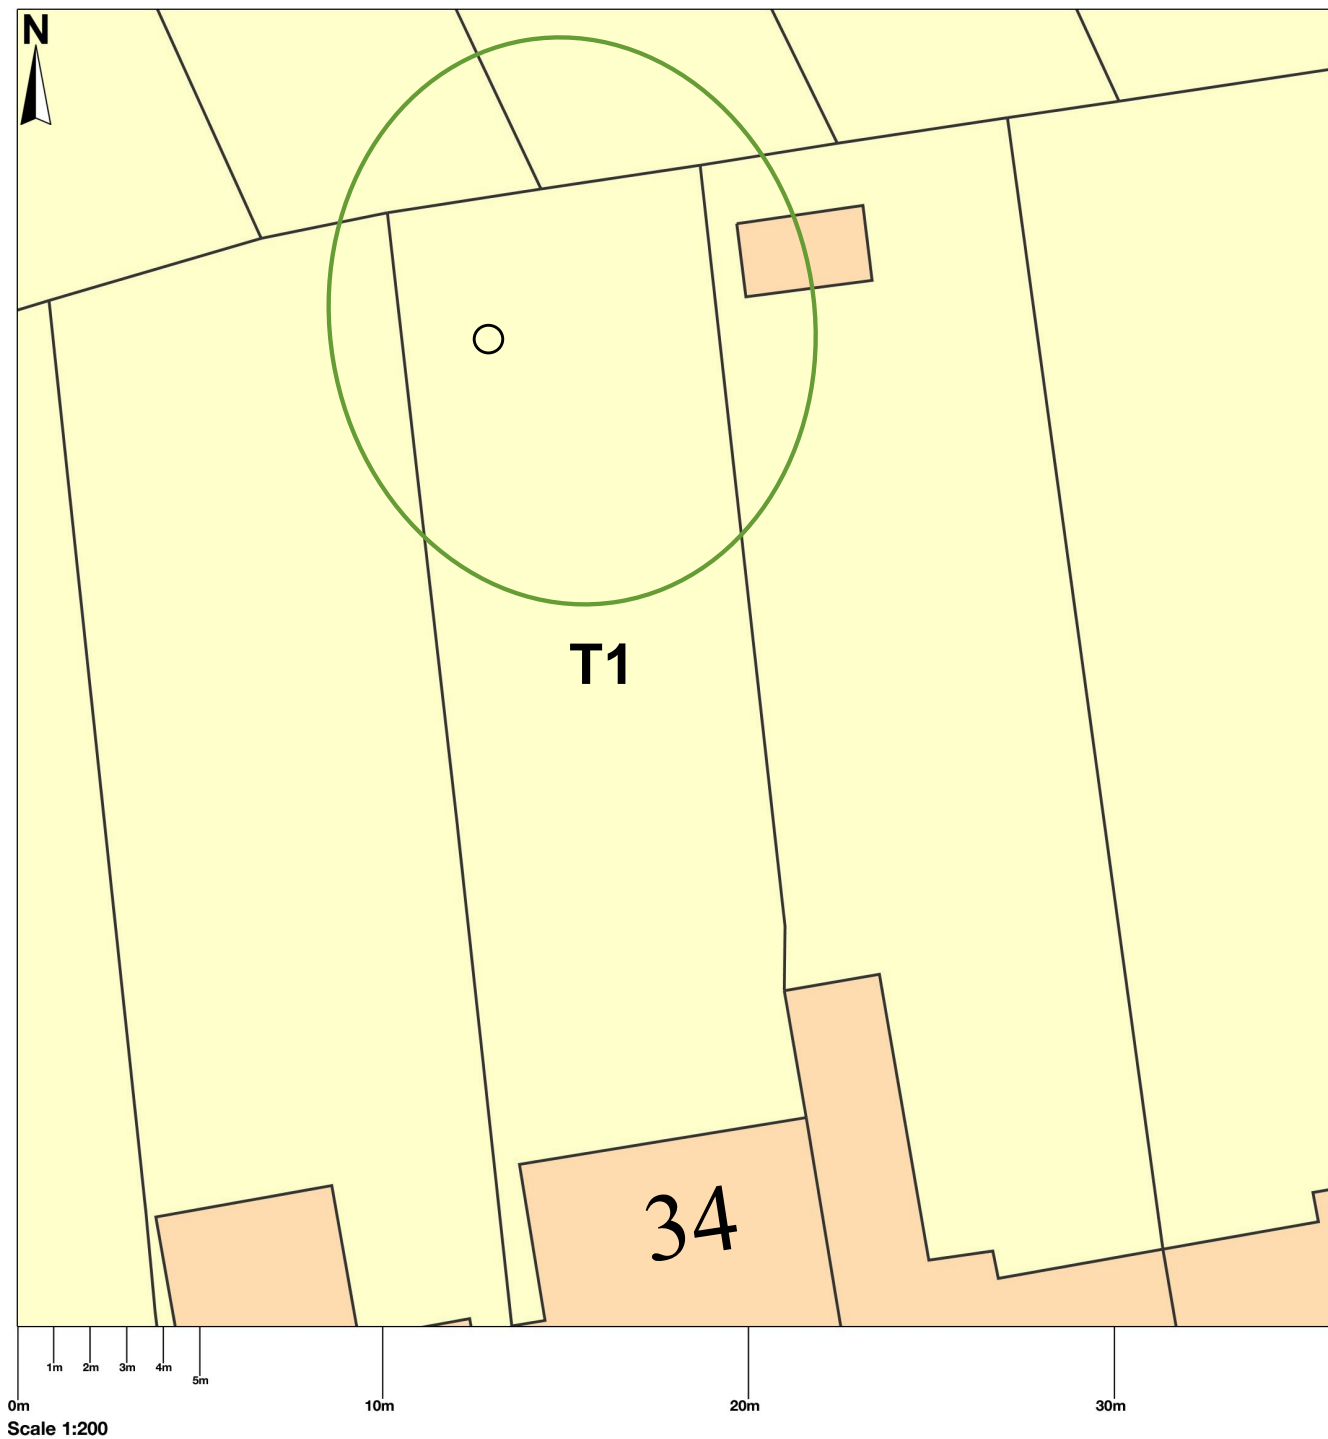

PREPARED BY M FOSTER
MARCH 23