



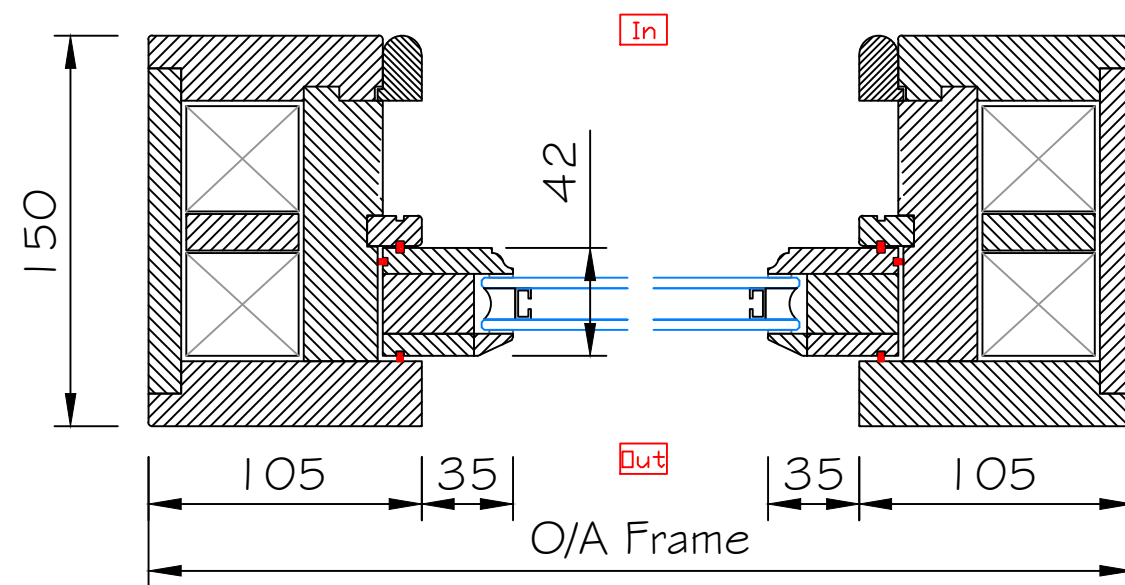

Detail A - Horizontal section

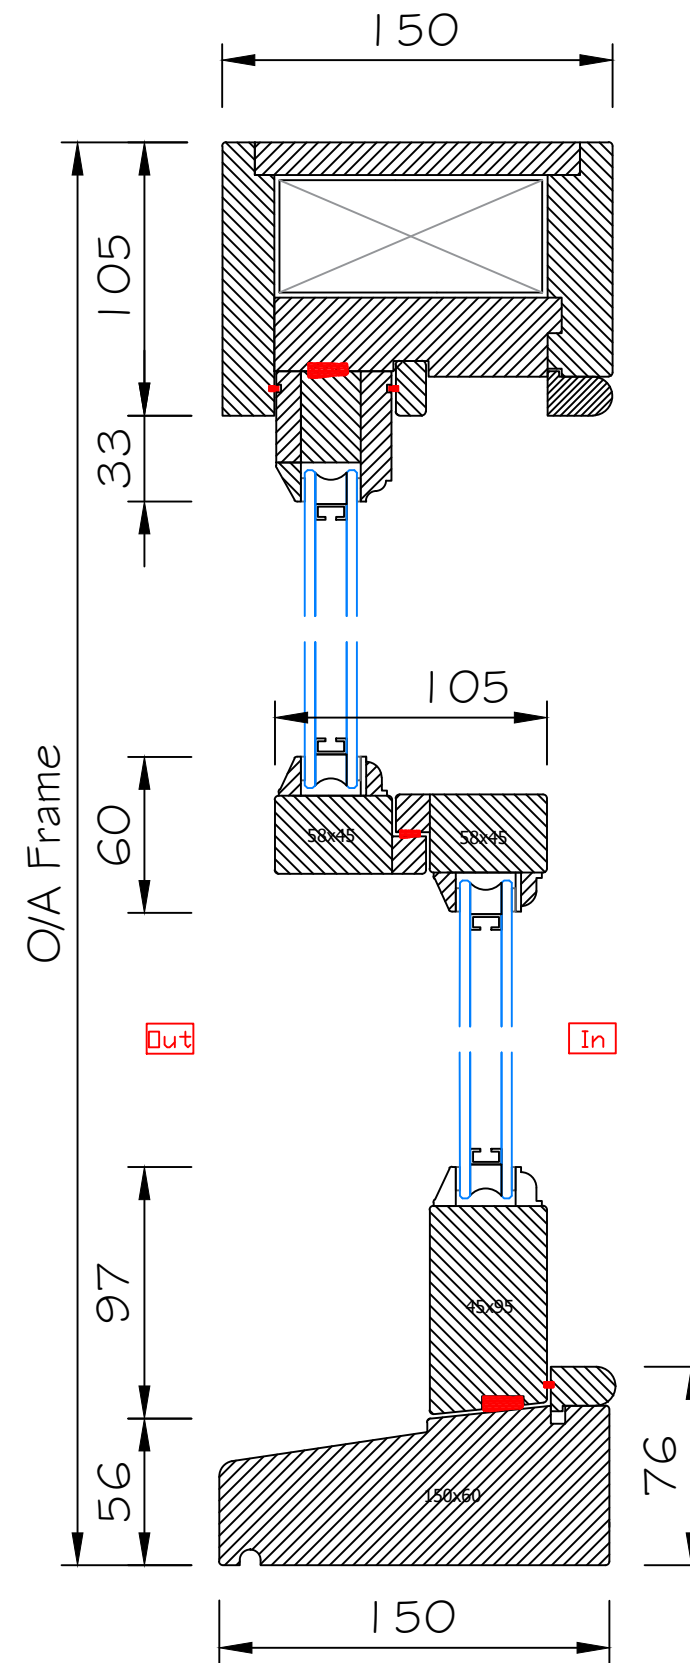

Detail B - Vertical section

GENERAL NOTES:
DO NOT SCALE – IF IN DOUBT ASK.

Ref	Date	REVISION

DRAWING STATUS:
ISSUED FOR-APPROVAL

ARCHITECT:
-

CONTRACTOR:
-

JOB TITLE:
286 Archway Road

DRAWING TITLE:
Section details

DRAWN: SK CHECKED:

SCALE: NT5 DATE: 22/3/2023

DRAWING NO: D001 ISSUE: -