


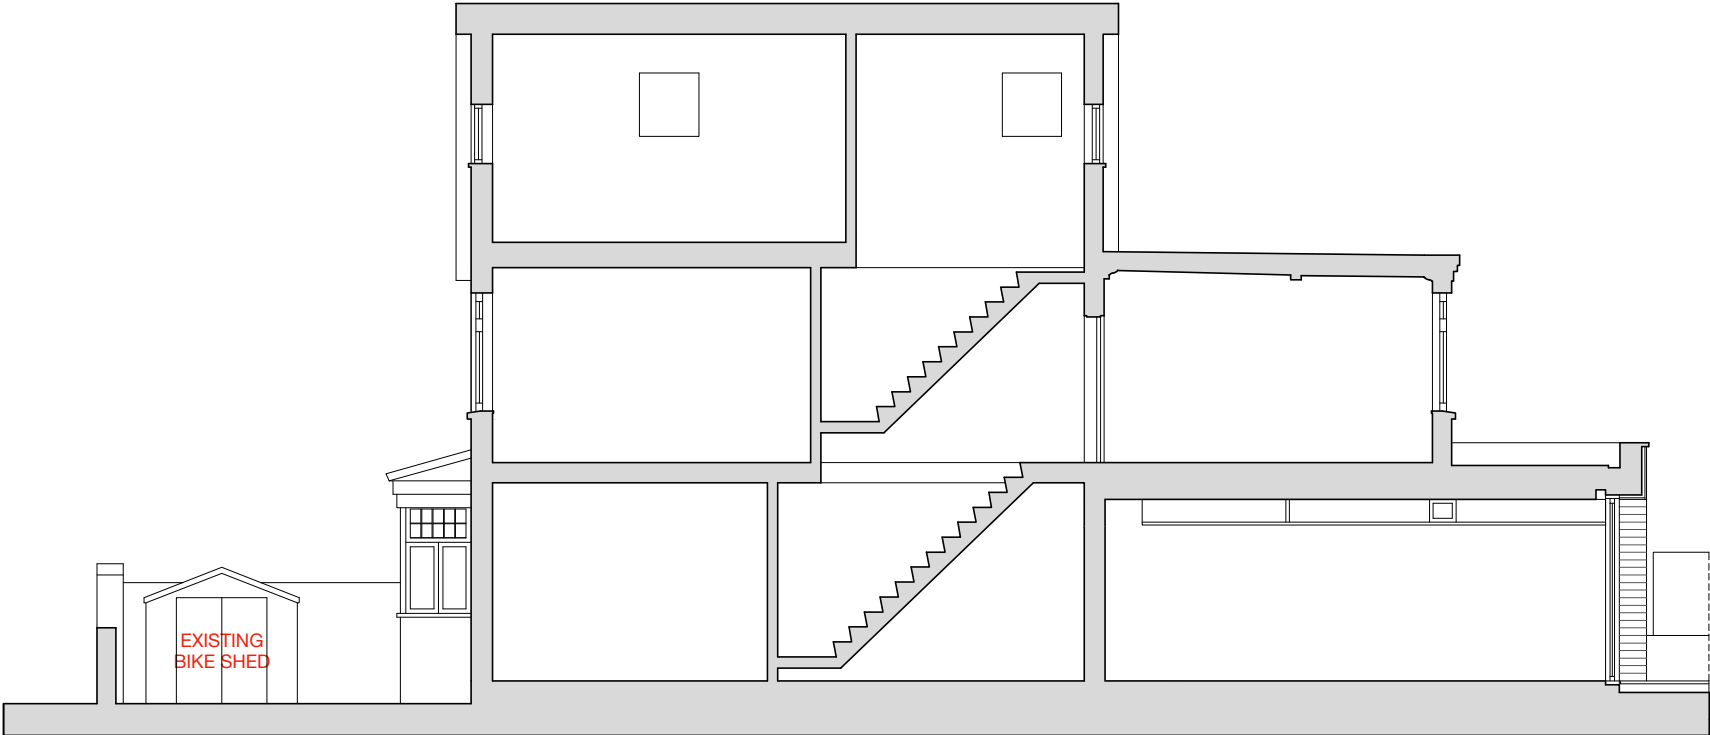

EXISTING SECTION CC



EXISTING SECTION BB

contact John Adden john adden design 930/2 baltimore wharf, london, e14 9eq t: 07985 581605 e: jgadden@me.com	drawing scale @ A3 1:100		north point	key EXISTING STRUCTURE EXISTING BIKE SHED	project 67 GROSVENOR ROAD, LONDON, N10 2DU REMODELLING & EXTENSION	drawing title EXISTING SECTIONS		
	scale 0 1 2 3 4 5 6m					drawing no. GR12a	revision	date 13.03.23