


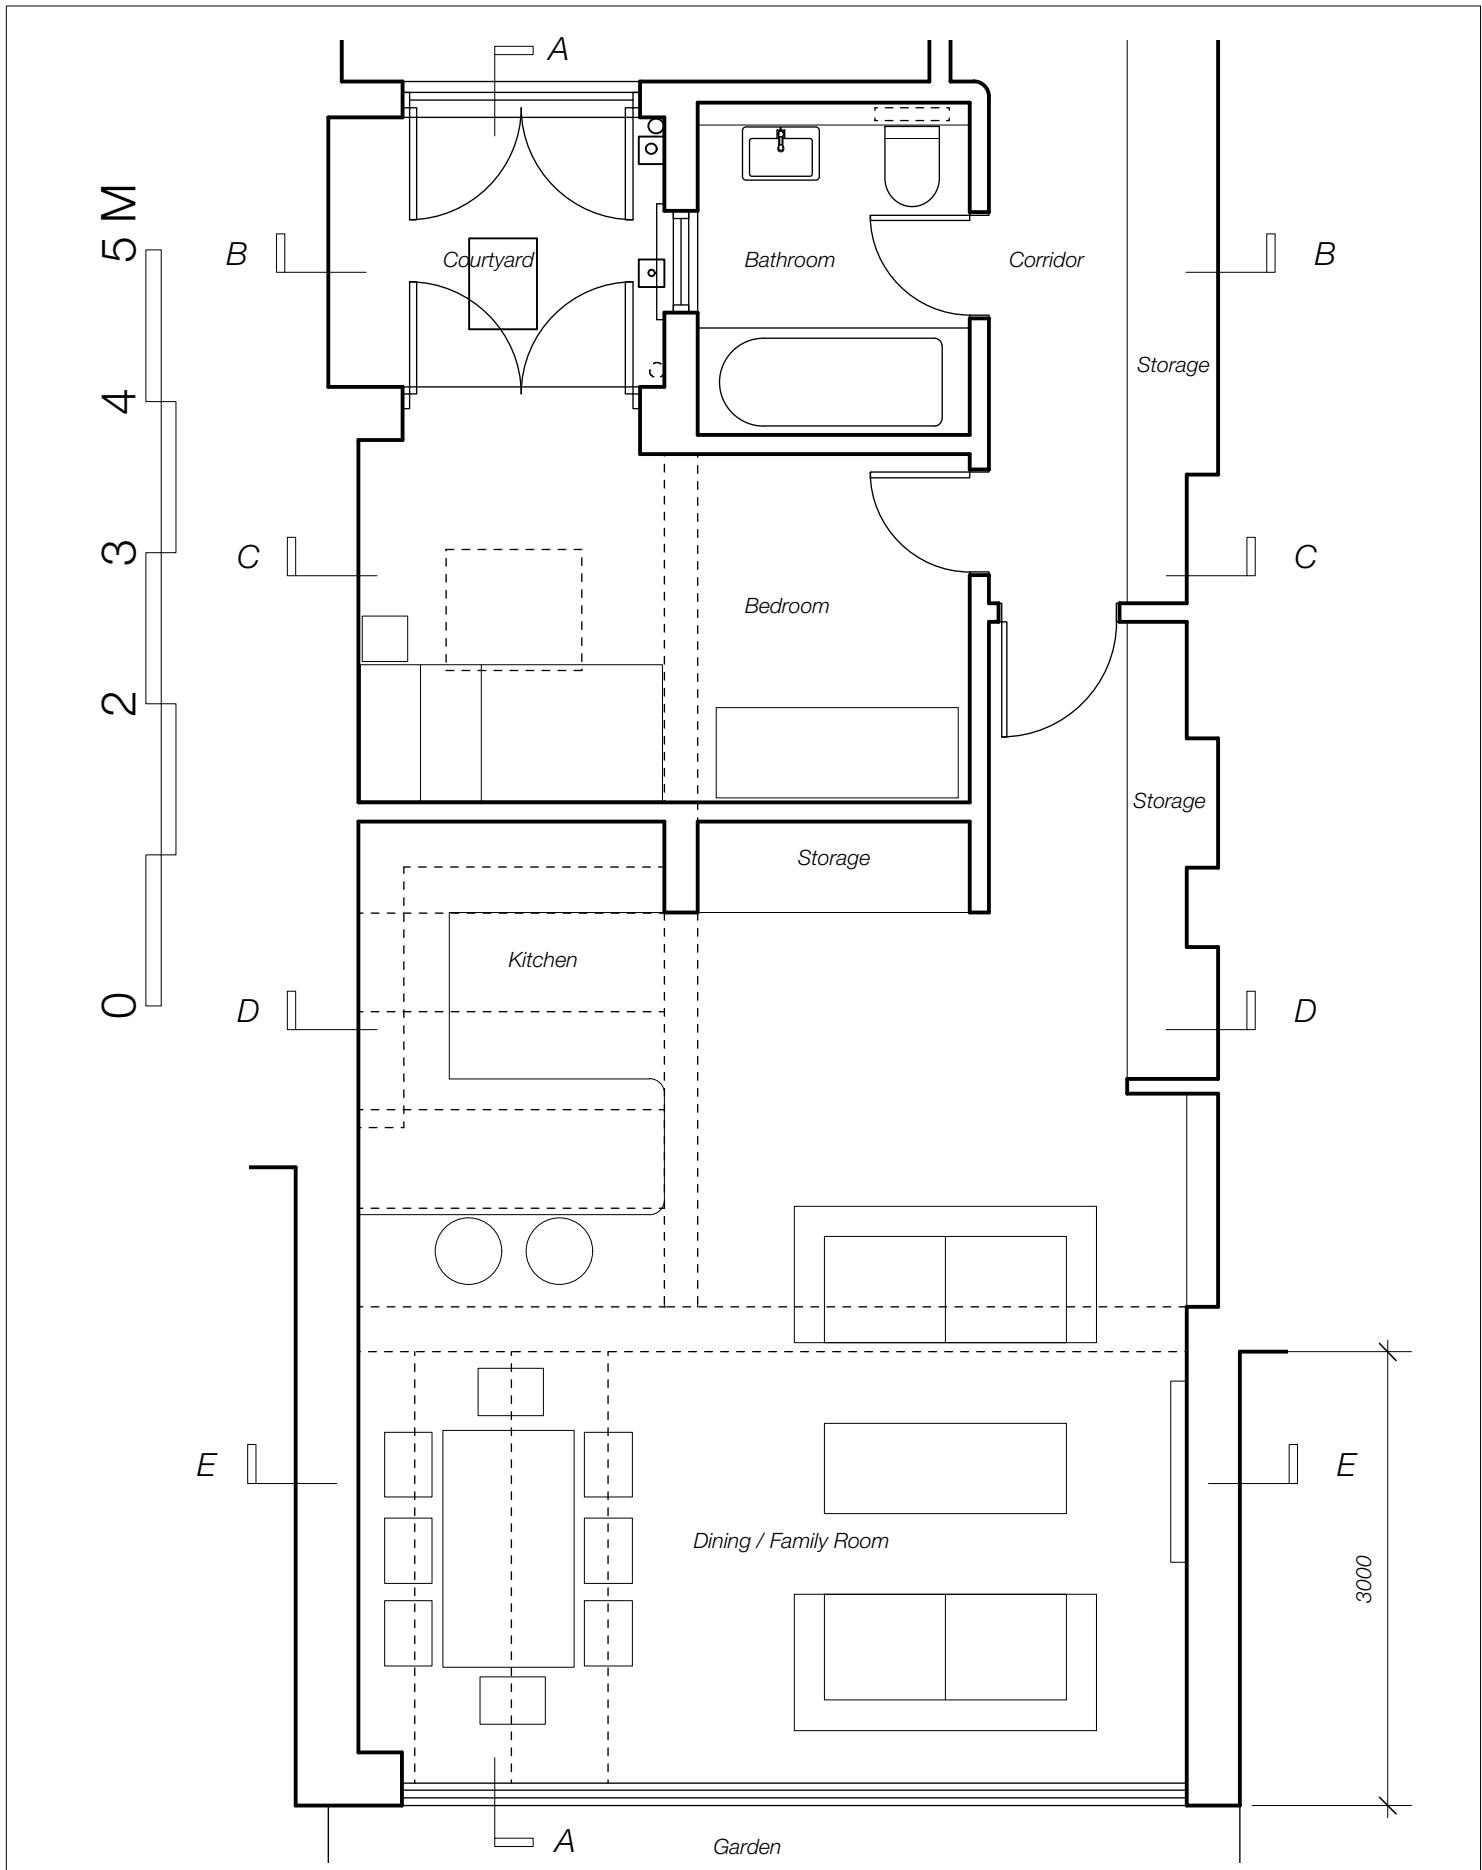

GENERAL NOTES		DRAWING ISSUE STATUS		 Tankerton Works 12 Argyle Walk London WC1H 8HA 020 7833 9324 020 7837 2864 office@hainesphillips.co.uk	JOB TITLE 29A Barrington Road	
1. This drawing is the copyright of Haines Phillips Architects.		ISSUE STATUS COMMENT			DRAWING TITLE Detailed Plan as Proposed	
2. Do not scale from this drawing. Use figured dimensions only.		P PRELIMINARY For comment and review			DRAWN DATE SCALE	
3. This drawing must not be used for land transfer purposes, or for construction purposes unless accompanied by an Architect's Instruction.		PL PLANNING Planning/Listed Building Application		MiP March 23 1:50@A4		
		BR BUILDING REGS Building Regs Application		JOB NR DRAWING NO. ISSUE REVISION		
		T TENDER For pricing purposes only		4327 GA 300 PL		
		C CONSTRUCTION For procurement & construction				
		FC FINAL CONSTRUCTION Record drawings on completion				
		L LEGAL Conveyancing or other legal purposes				
REVISIONS						
REV DATE NOTES						