


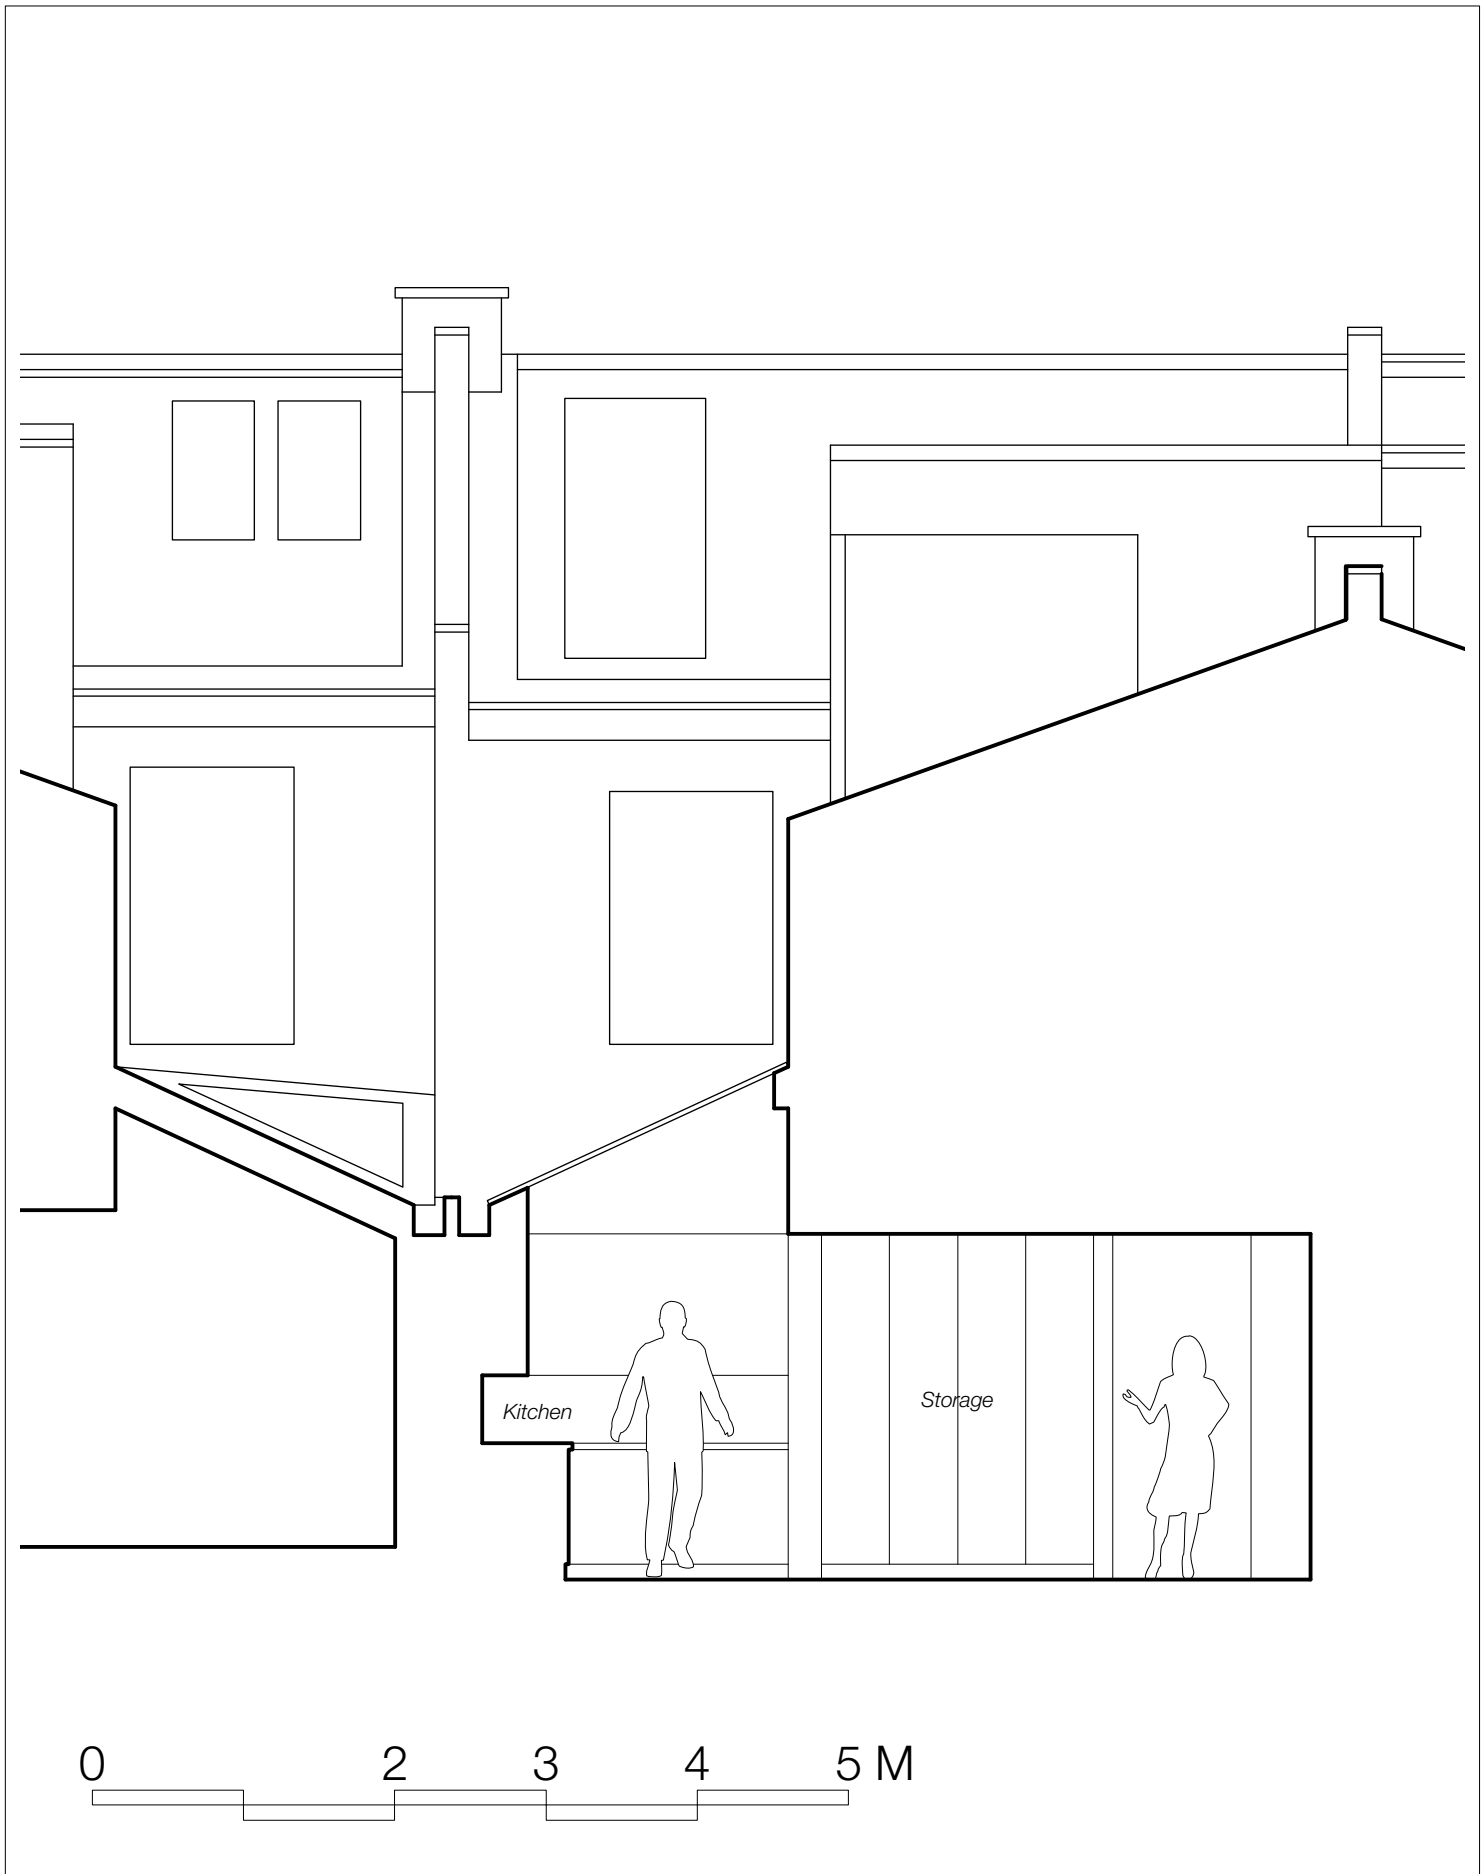

GENERAL NOTES		DRAWING ISSUE STATUS		HAINES PHILLIPS ARCHITECTS Tankerton Works 12 Argyle Walk London WC1H 8HA 020 7833 9324 020 7837 2864 office@hainesphillips.co.uk		JOB TITLE 29A Barrington Road	
1. This drawing is the copyright of Haines Phillips Architects. 2. Do not scale from this drawing. Use figured dimensions only. 3. This drawing must not be used for land transfer purposes, or for construction purposes unless accompanied by an Architect's Instruction.		ISSUE STATUS P PRELIMINARY PL PLANNING BR BUILDING REGS T TENDER C CONSTRUCTION FC FINAL CONSTRUCTION L LEGAL COMMENT For comment and review Planning/Listed Building Application Building Regs Application For pricing purposes only For procurement & construction Record drawings on completion Conveyancing or other legal purposes		DRAWING TITLE Detailed Section DD as Proposed			
		REVISIONS REV DATE NOTES		DRAWN DATE SCALE MiP March 23 1:50@A4 JOB NR DRAWING NO. ISSUE REVISION 4327 GA 403 PL			