
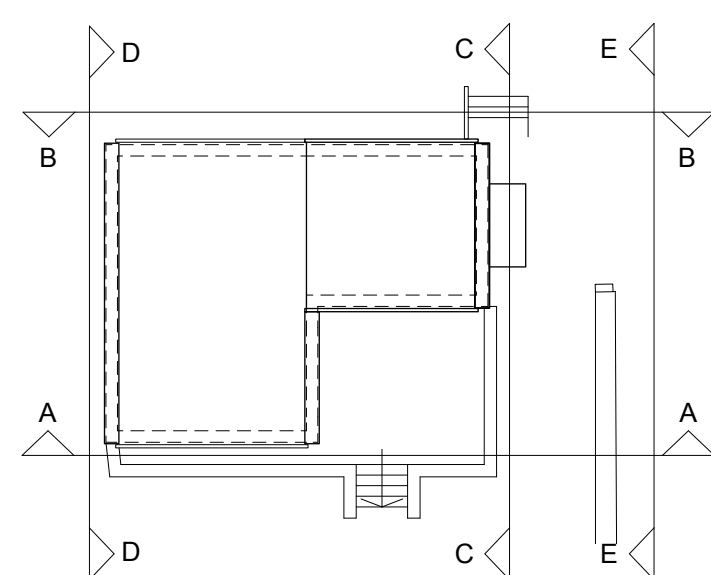
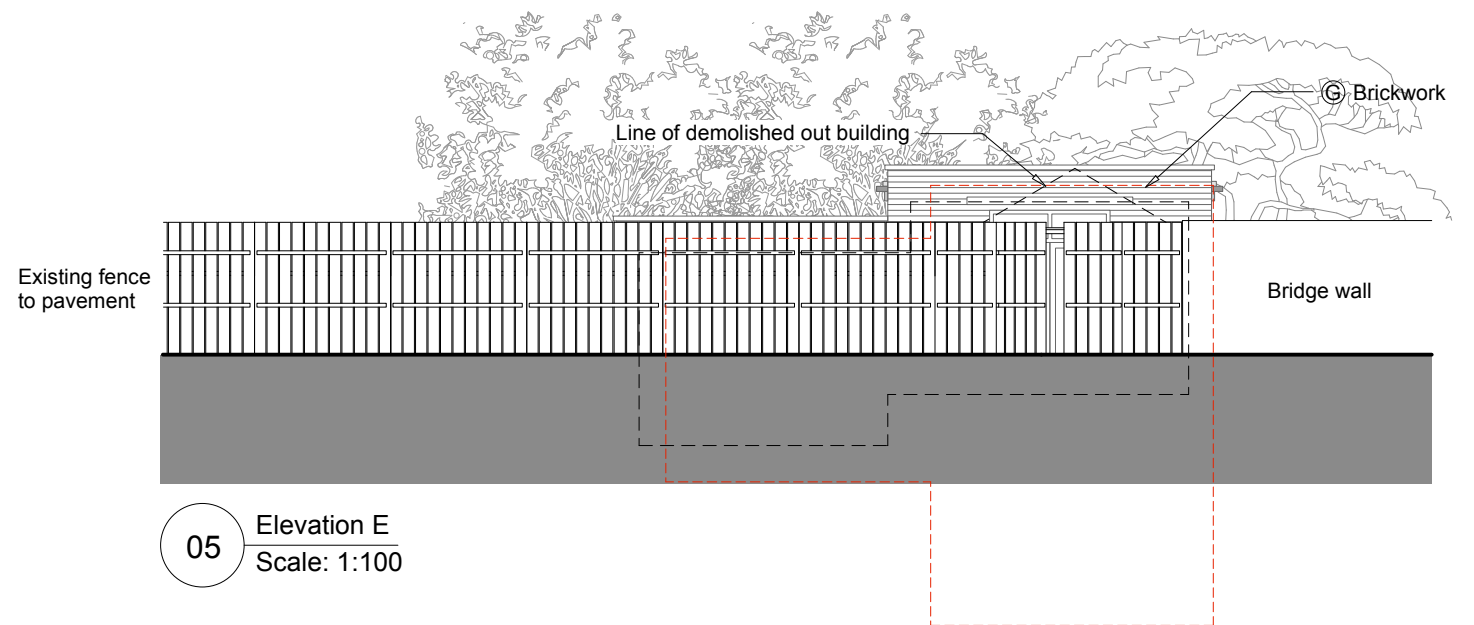
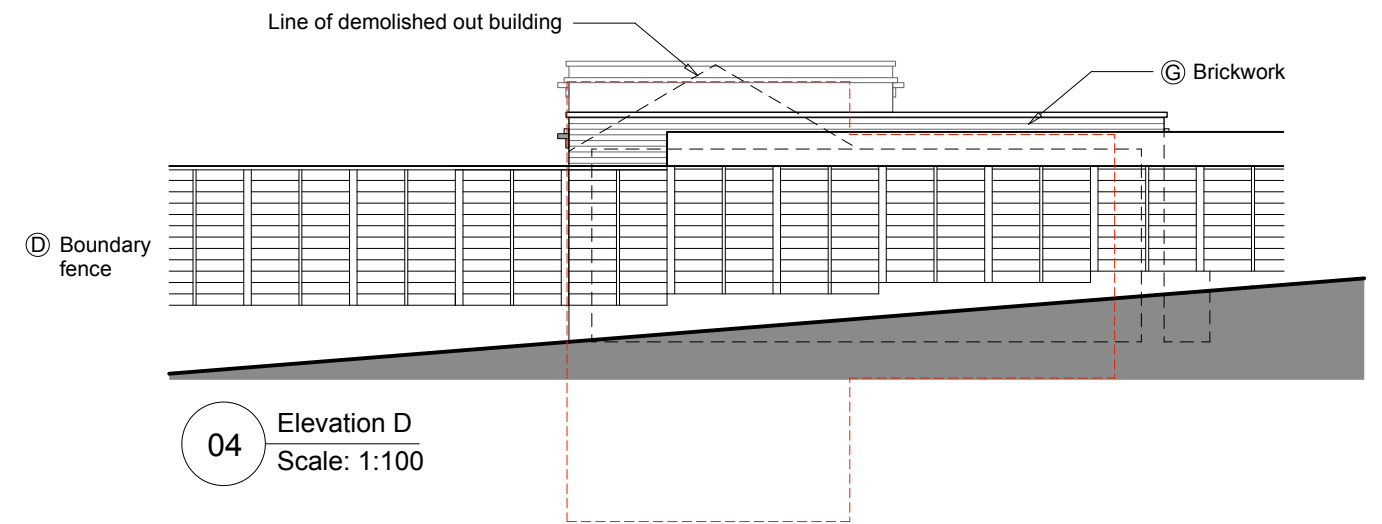
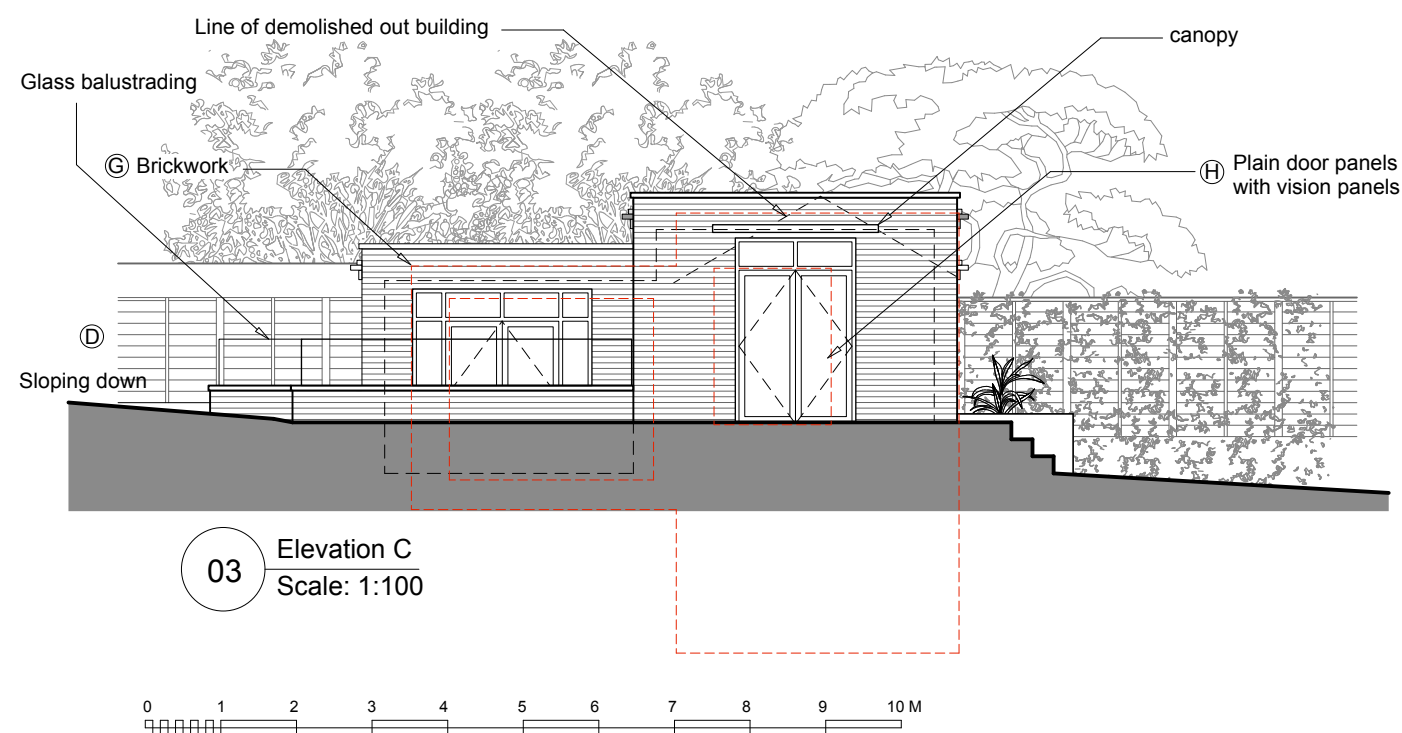
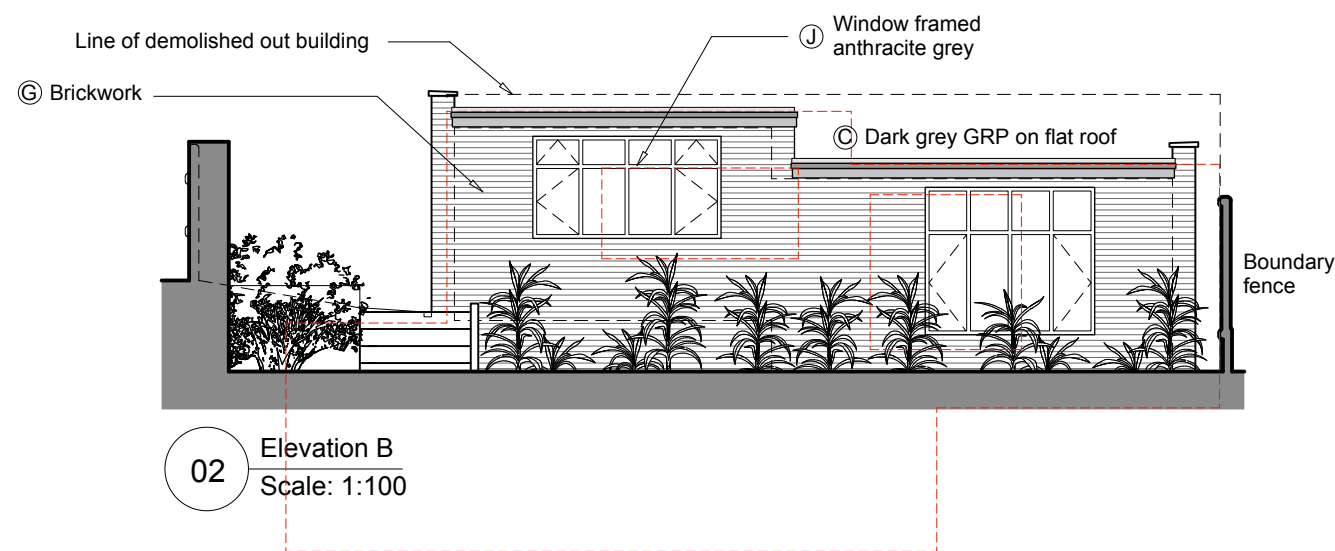


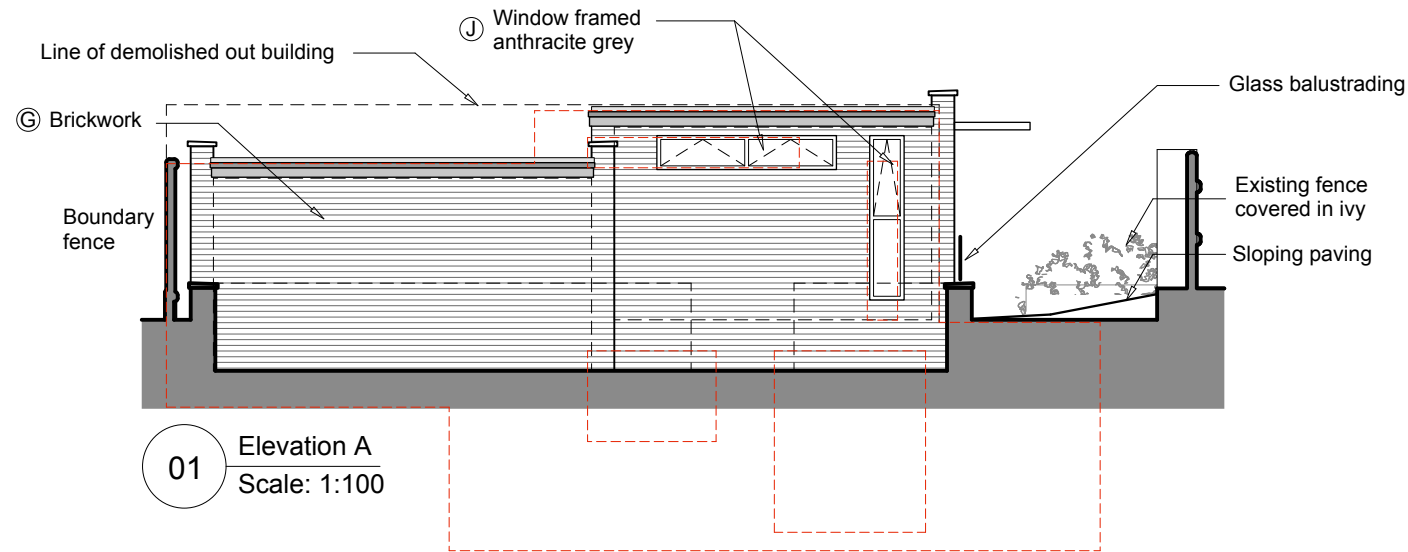

SEE FINISHES SCHEDULE FOR CODE REFERENCES

ALASTAIR MACLEOD
RIBA
e:info@alastairmacleod.uk
mob:07740 793086

Client	Dr S. Asadi
Project	1A Woodside Avenue, N6 4SP
Description	Elevations
Scale	1:100@A3
Date	30.09.2022.
Drawn by	AM
Checked by	
Drawing no.	2221/PL202
Revision	D
File	File location
Command	

The works indicated on this drawing are subject to a design risk assessment which is reappraised on each revision. Dimensions to be verified on site. Do not scale this drawing - use figured dimensions only. This drawing is the copyright of Carte Blanche Design Consultants Ltd. All copyright is reserved by them and any information contained may not be copied, reproduced, retained or disclosed without their prior consent in writing.