
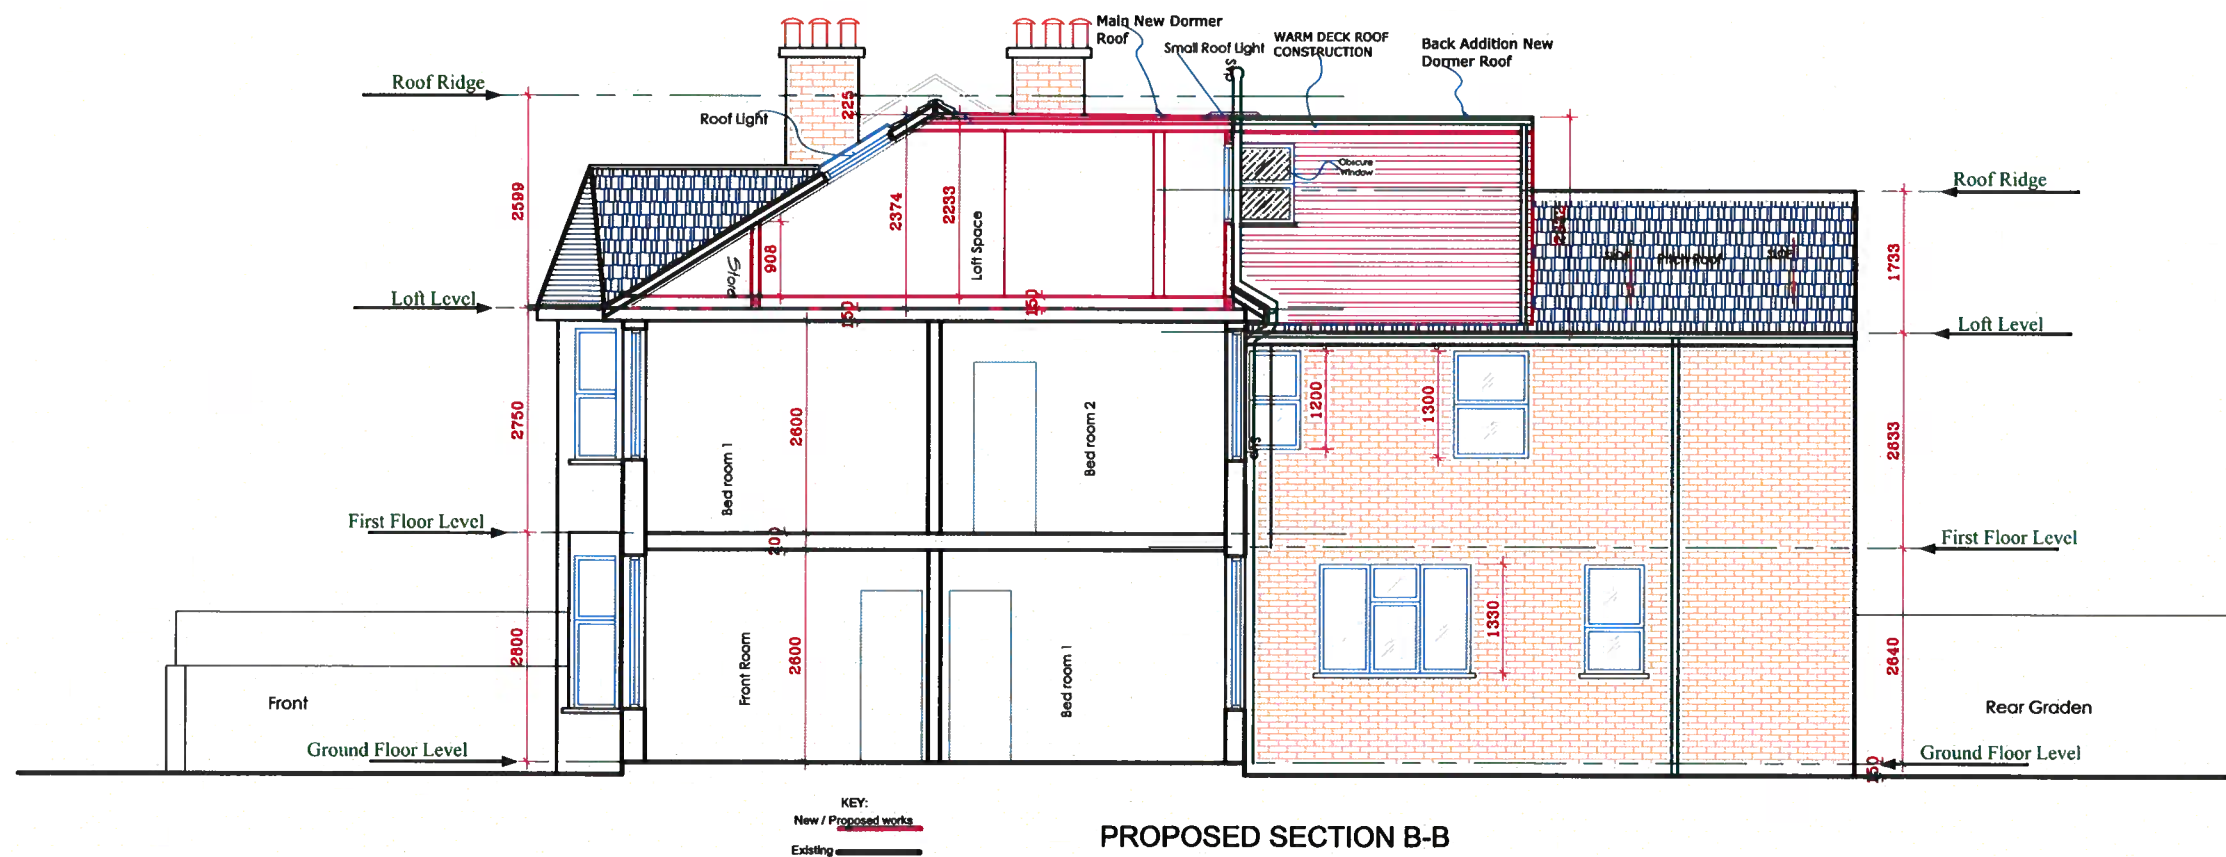


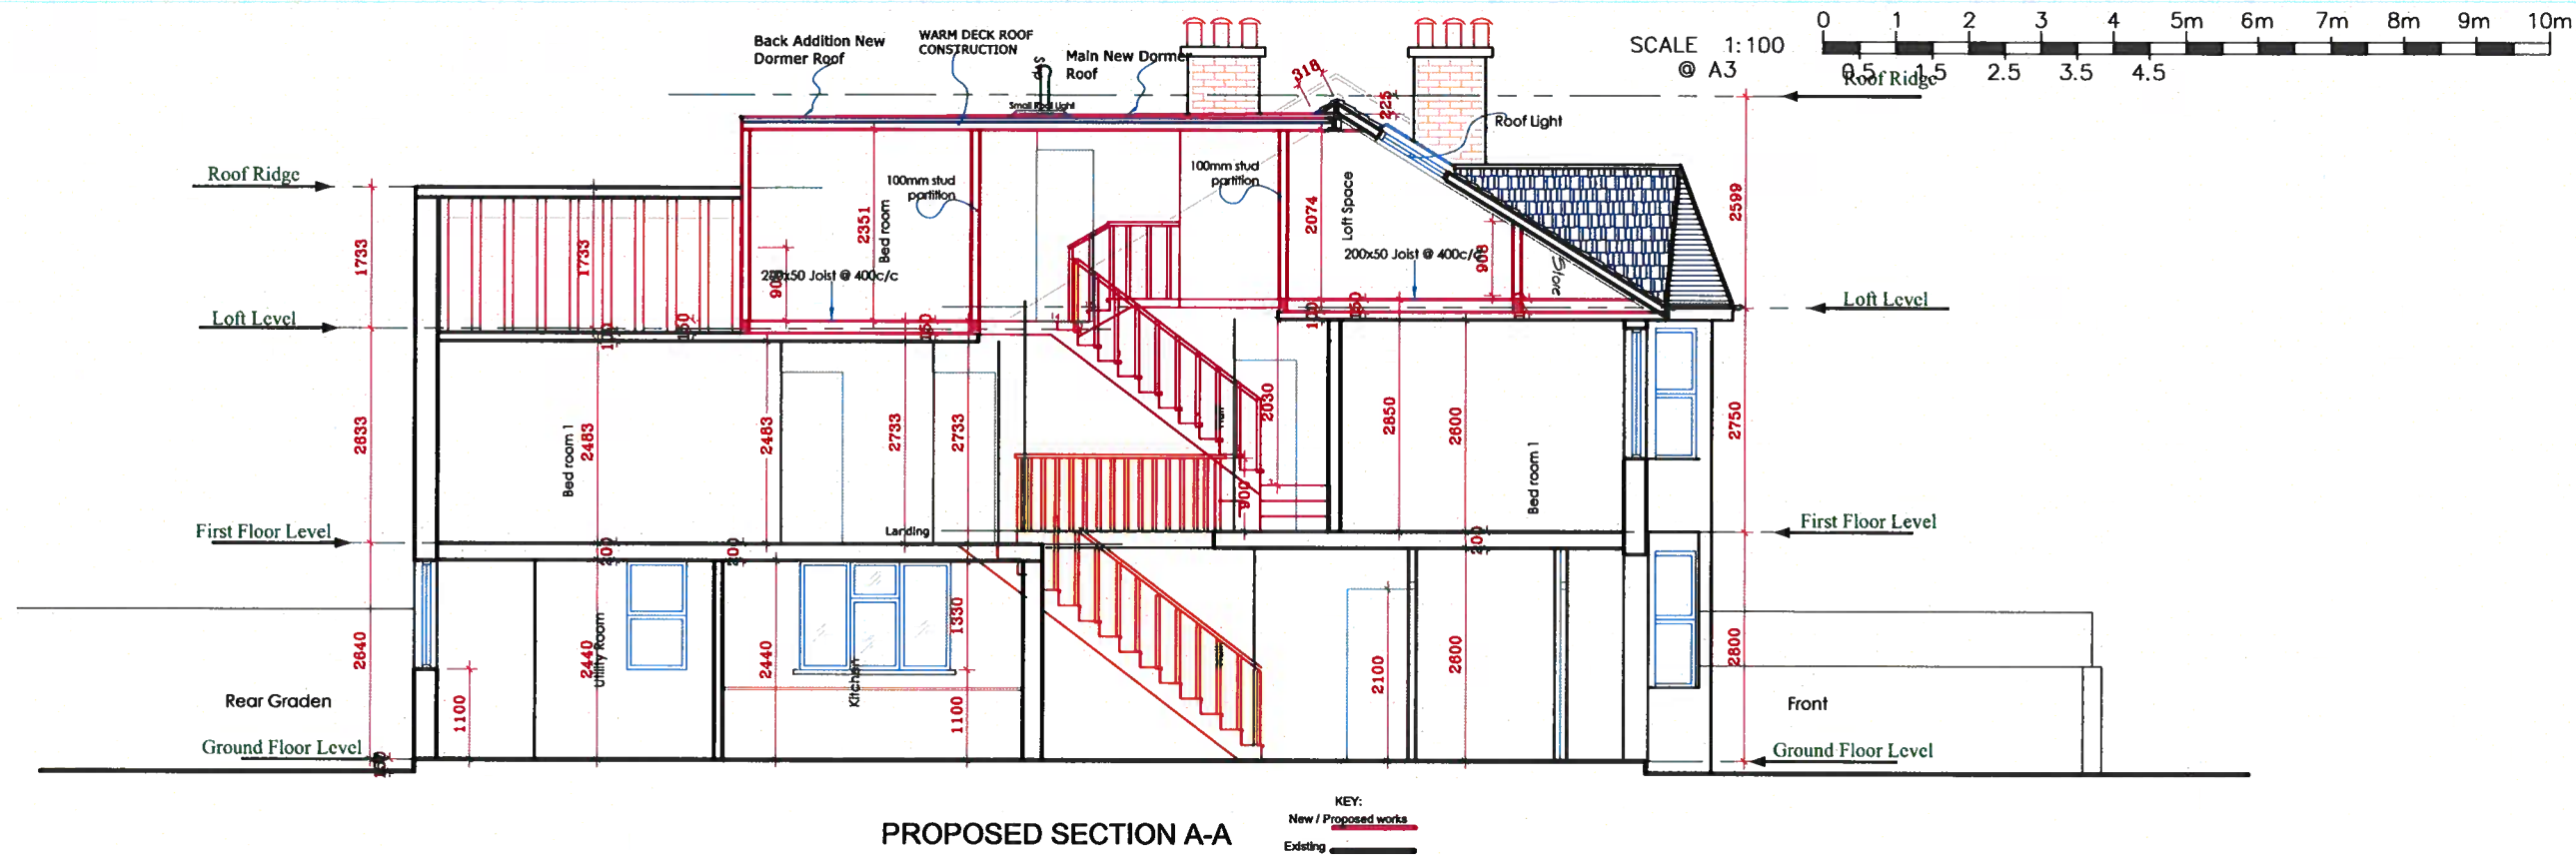

ALL DIMENSIONS TO BE CHECKED ON SITE ONLY TO BE SCALED FOR PLANNING AND BUILDING REGULATIONS

Ref.	Revision	Date	By

E RILEY ASSOCIATES
 CHARTERED SURVEYORS
 8 HUXLEY PLACE
 PALMERS GREEN, LONDON N13 5SU
 Tel: 01992 465 880 Mobil: 07958 035 096
 © COPYRIGHT

Project title: LOFT CONVERSION

Project Address: **48 RUTLAND GARDENS**
HARINGEY
LONDON N4 1JP

Client: **MR KENNETH WALTER**

Drawing title: **PROPOSED SECTION A-A & B-B**

GENERAL PERMITTED DEVELOPMENT	
Date: May 2022	Scale: 1:100 @ A3
CAD & Drawn by: BB	Drawing No:
Drawn & Checked by: ER	06/25
File name: T & B132 May 2022	