


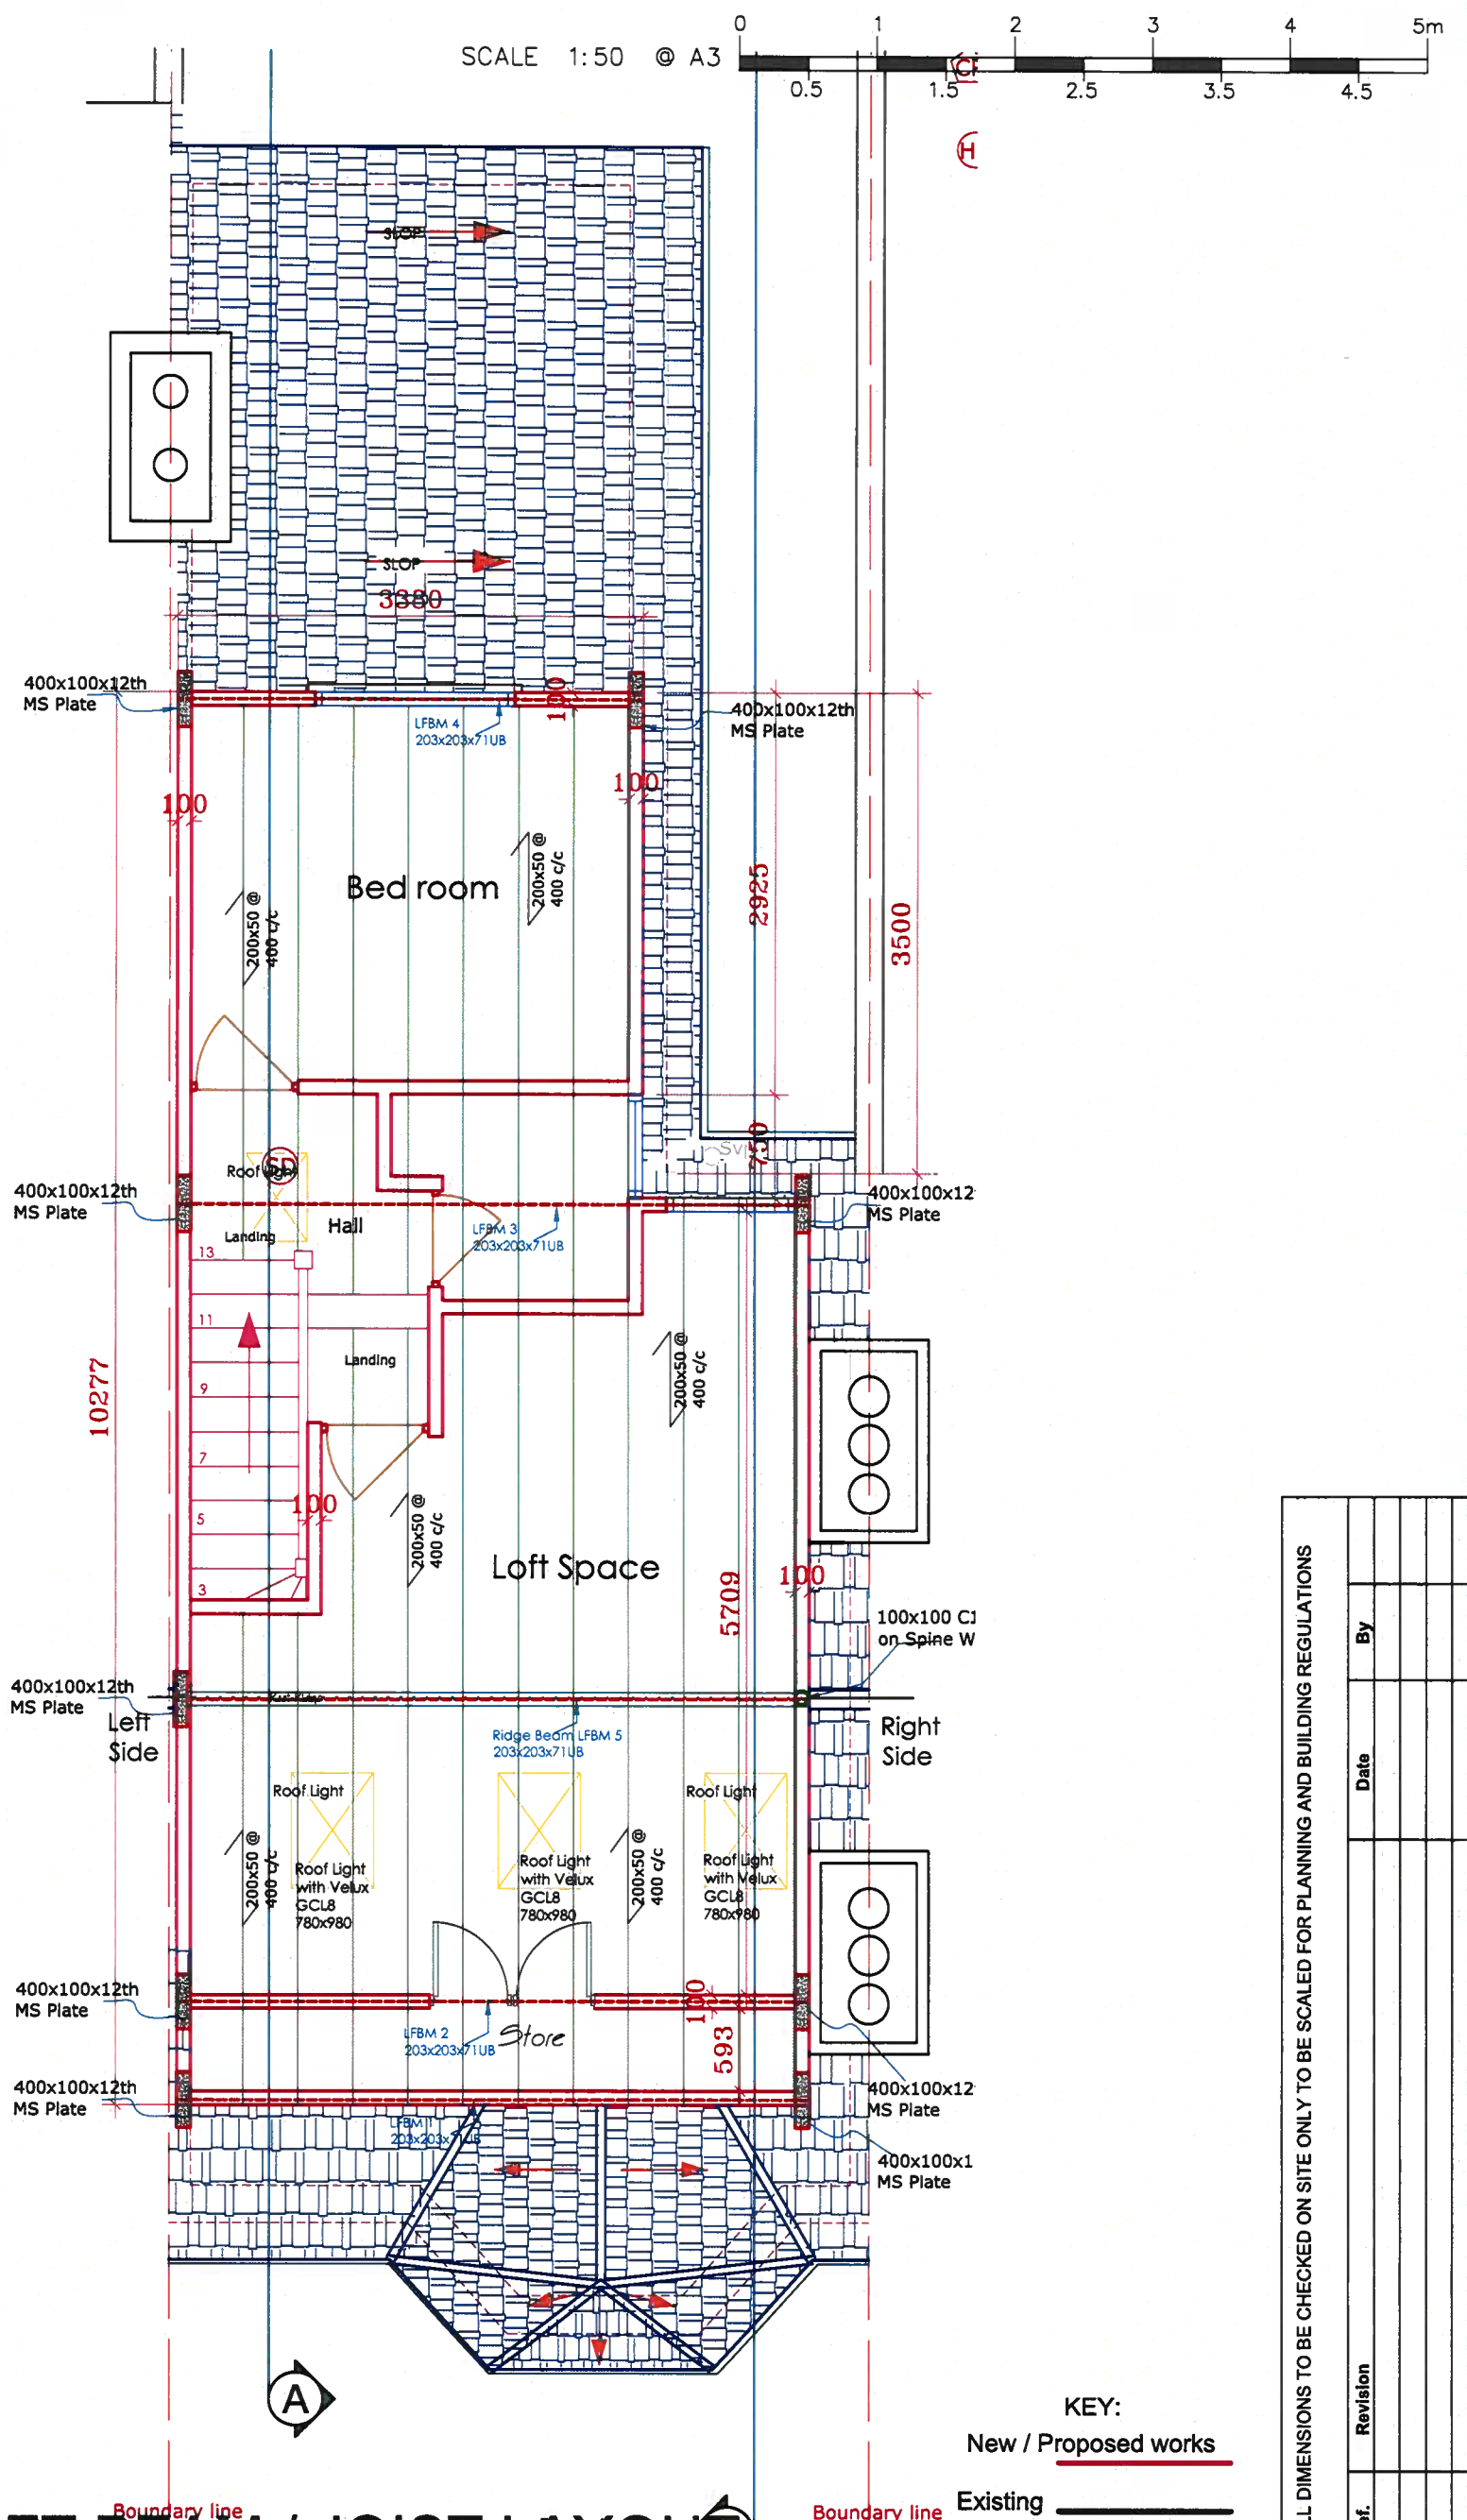

PROPOSED LOFT BEAM / JOIST LAYOUT

E RILEY ASSOCIATES CHARTERED SURVEYORS 8 HUXLEY PLACE PALMERS GREEN, LONDON N13 5SU Tel: 01992 465 880 Mobil: 07958 035 096 © COPYRIGHT	Project Address: 48 RUTLAND GARDENS HARINGEY LONDON N4 1JP	Date: May 2022	Scale: 1:50 @A3
	Client: MR KENNETH WALTER	CAD & Drawn by: BB	Drawing No:
	Drawing title: PROPOSED LEFT SIDE ELEVATION	Drawn & Checked by: ER	16/25
Project title: LOFT CONVERSION		File name: T & B132 May 2022	