
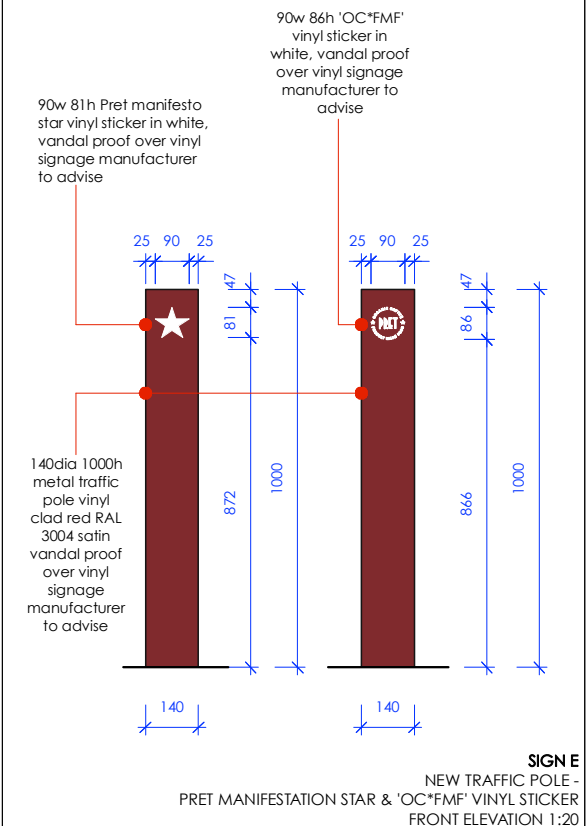
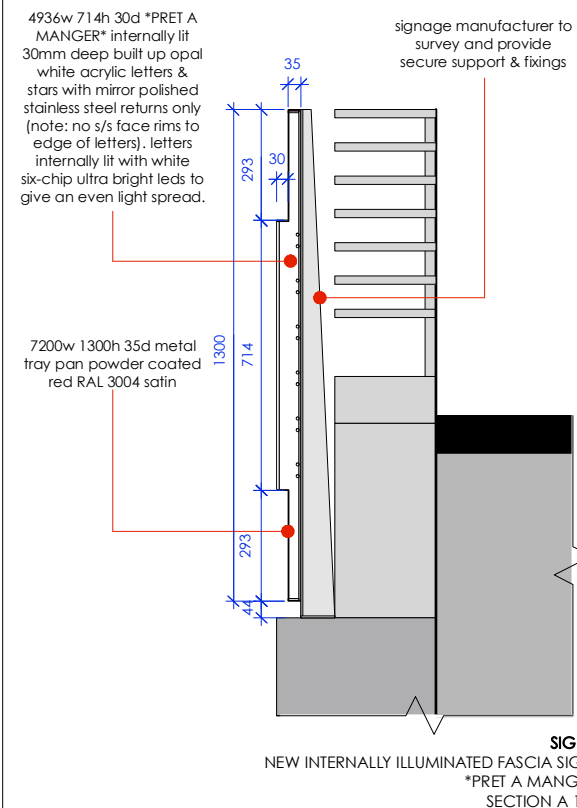


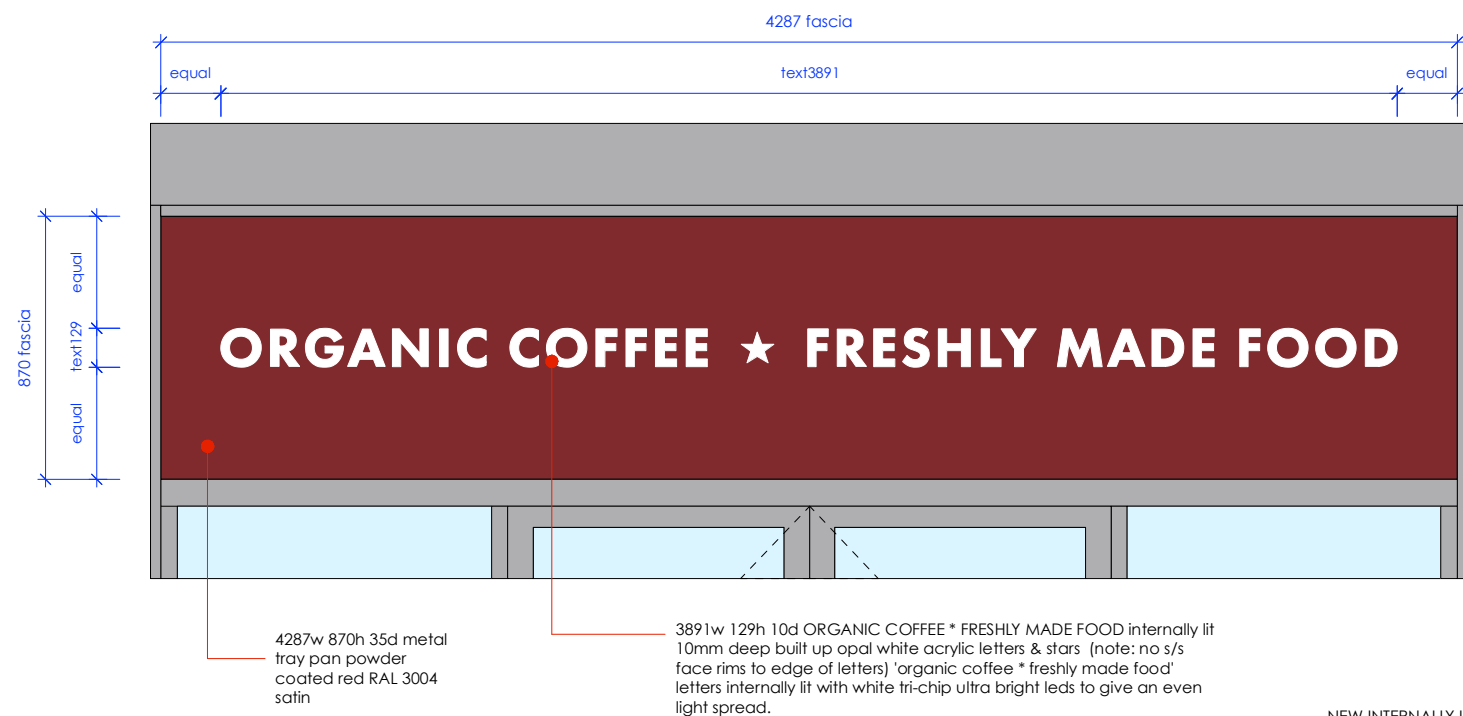

	PROJECT ★ PRET ★		01M2M SCALE 1:20METRES		All dimensions to be confirmed on site by Contractor. Structural works to be confirmed by Structural Engineer. All elements to comply with statutory requirements. Copyright Tanner Design Limited, Marcar House 13 Parkshot Richmond Surrey TW9 2RG tel. 07974 324216 email. studio@tannerdesign.co.uk www.tannerdesign.co.uk
	LOCATION TOTTENHAM HALE RETAIL PARK UNIT F BROAD LANE LONDON N15 4QD		TITLE detail signage 01		
	DRAWING No. TD22/PM174/PL03.1		REVISION .	DATE 29.03.23	
					TANNER