
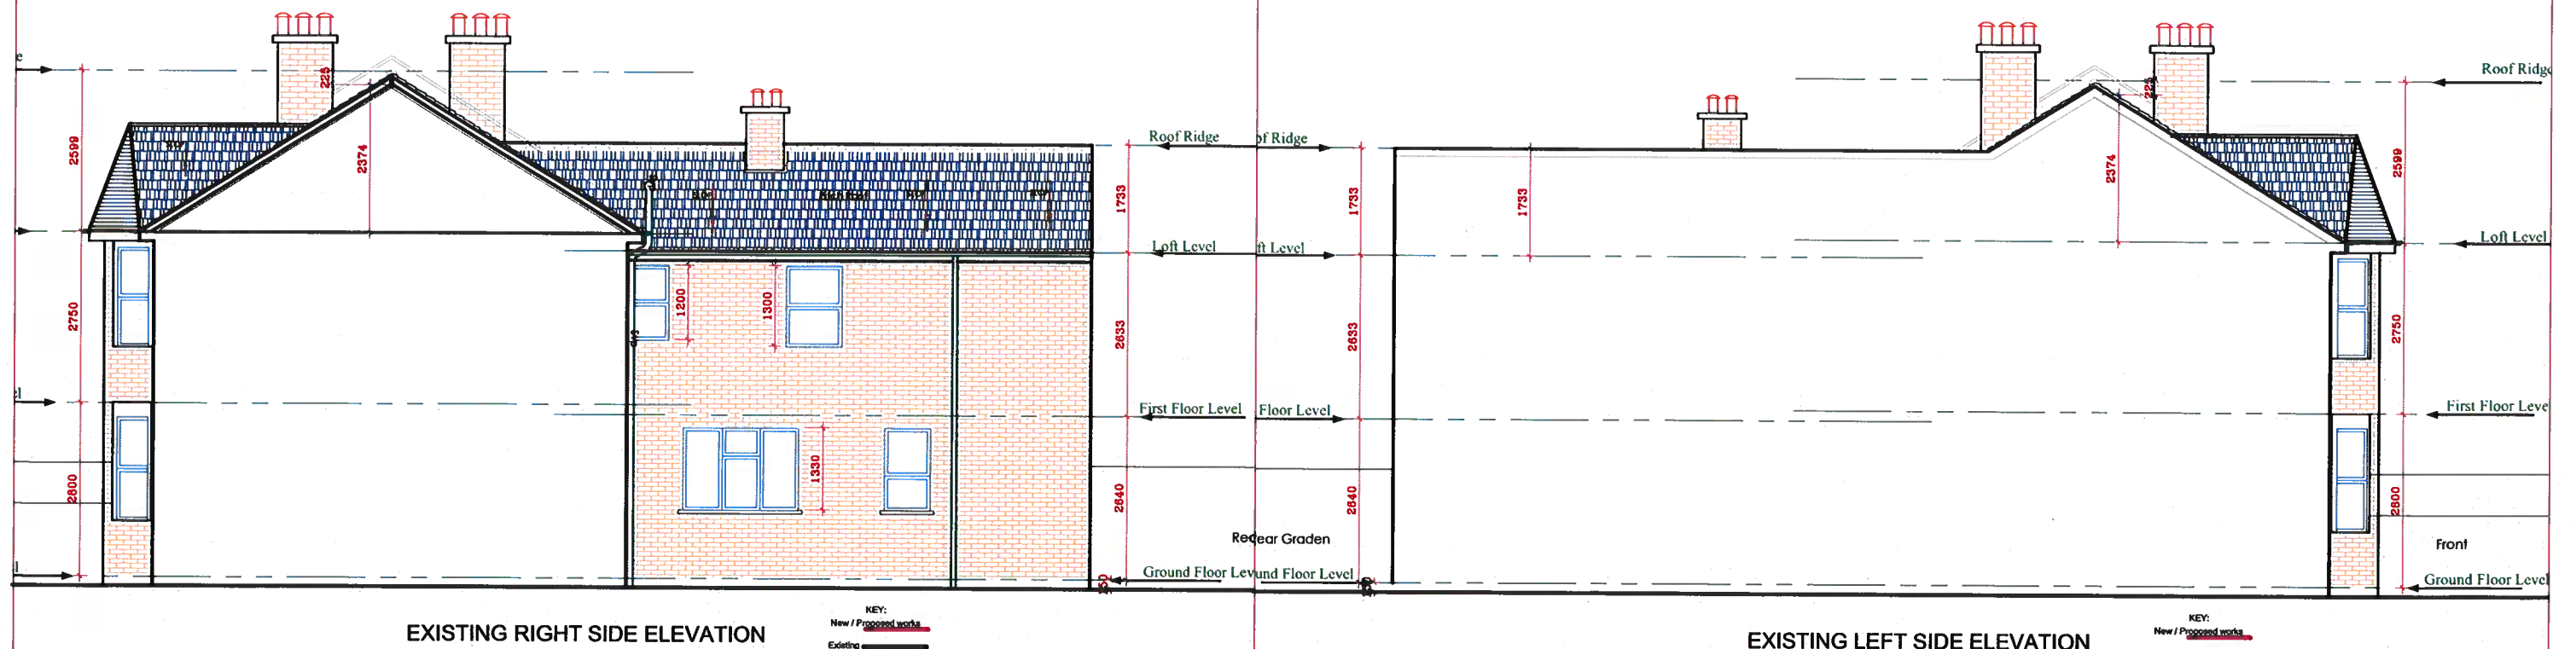
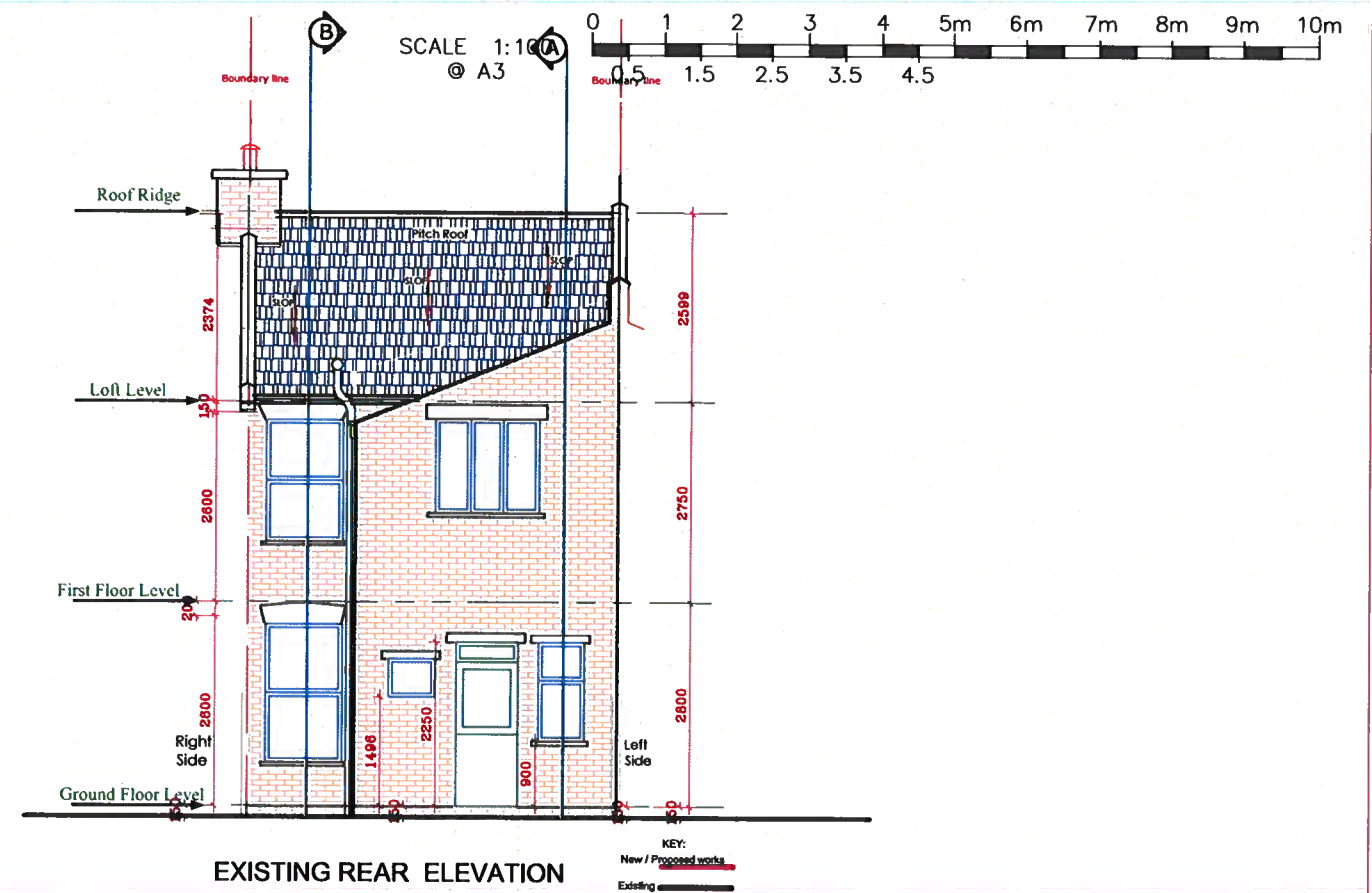


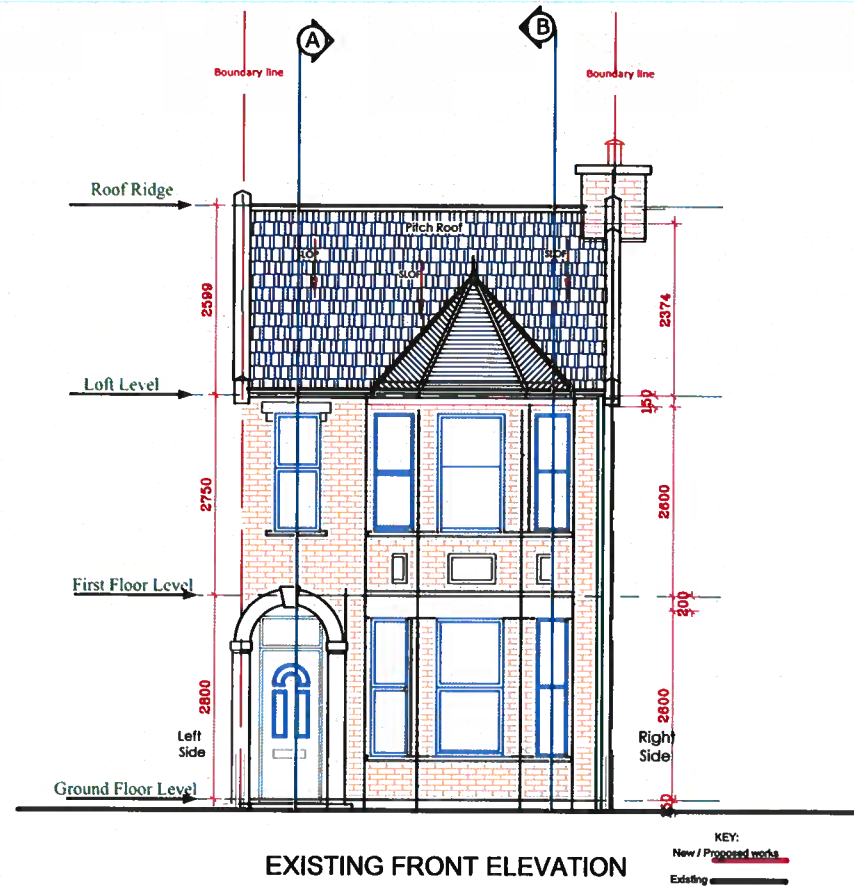

ALL DIMENSIONS TO BE CHECKED ON SITE ONLY TO BE SCALED FOR PLANNING AND BUILDING REGULATIONS

Ref.	Revision	Date	By

E RILEY ASSOCIATES
 CHARTERED SURVEYORS
 8 HUXLEY PLACE
 PALMERS GREEN, LONDON N13 5SU
 Tel: 01992 465 880 Mobil: 07958 035 096
 DC COPYRIGHT

Project title: **LOFT CONVERSION**

Project Address: **48 RUTLAND GARDENS
 HARINGEY
 LONDON N4 1JP**

Client: **MR KENNETH WALTER**

Drawing title: **EXISTING ELEVATIONS**

GENERAL PERMITTED DEVELOPMENT

Date: **May 2022**

CAD & Drawn by: **BB**

Drawn & Checked by: **ER**

File name: **T & B132 May 2022**

Scale: **1:100 @A3**

Drawing No: **02/25**