
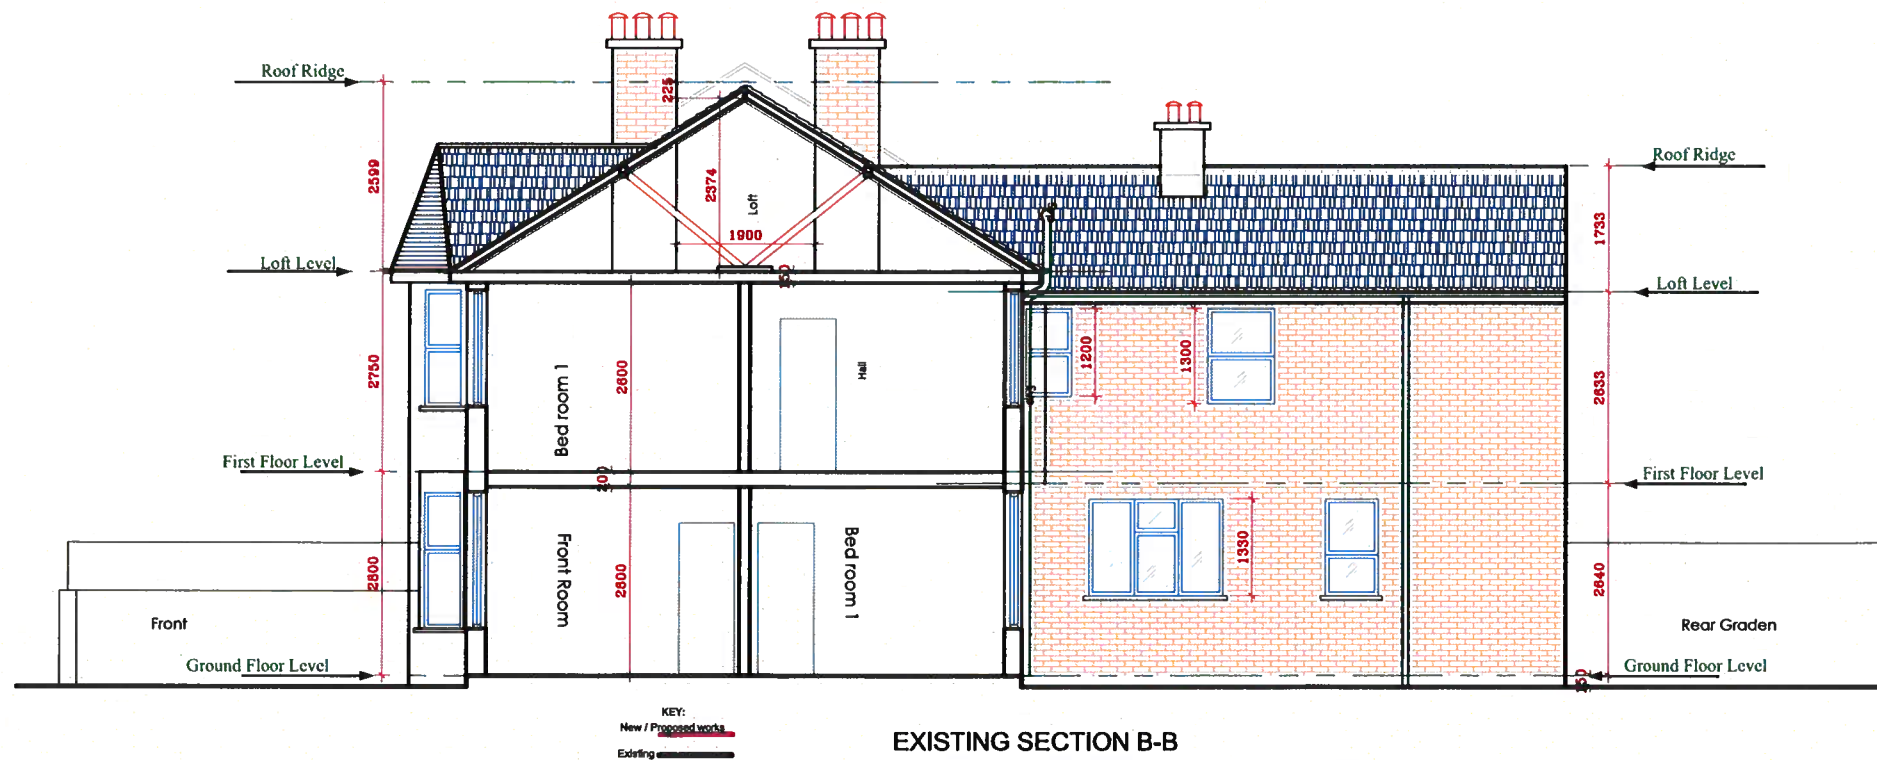


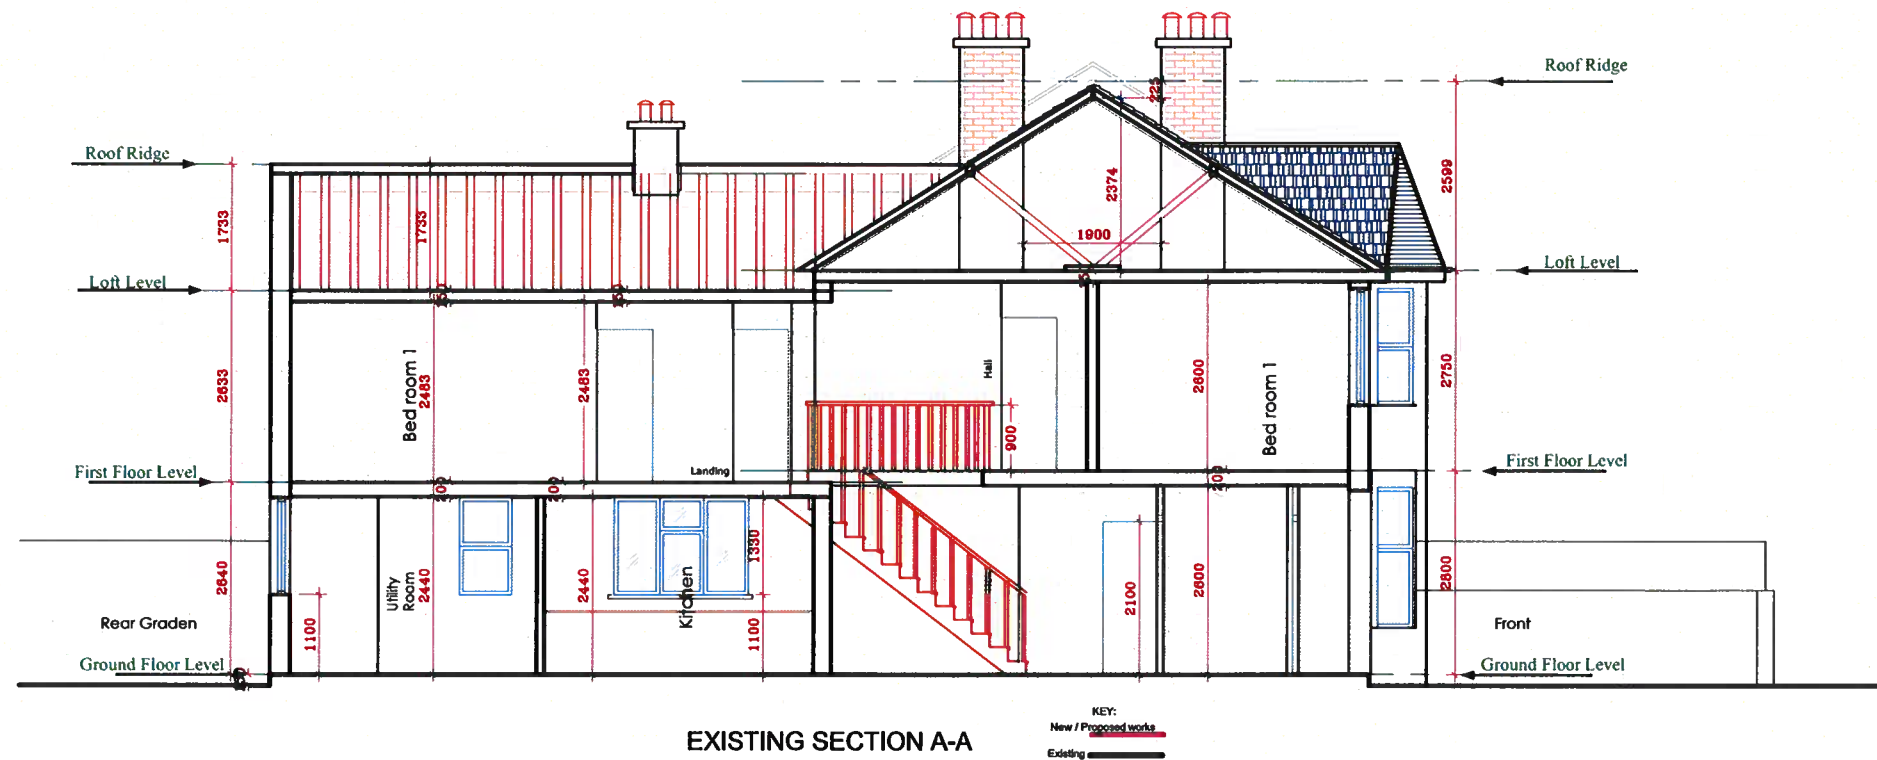

ALL DIMENSIONS TO BE CHECKED ON SITE ONLY TO BE SCALED FOR PLANNING AND BUILDING REGULATIONS				
Ref.	Revision	Date	By	

E RILEY ASSOCIATES
CHARTERED SURVEYORS
8 HUXLEY PLACE
PALMERS GREEN, LONDON N13 5SU
Tel: 01992 465 880 Mobil: 07958 035 096
© COPYRIGHT

Project title: **LOFT CONVERSION**

Project Address: **48 RUTLAND GARDENS
HARINGEY
LONDON N4 1JP**

Client: **MR KENNETH WALTER**

Drawing title: **EXISTING SECTION A-A & B-B**

GENERAL PERMITTED DEVELOPMENT			
Date: May 2022	Scale: 1:100 @A3	03/25	
CAD & Drawn by: BB	Drawing No:		
Drawn & Checked by: ER	File name: T & B132 May 2022		