

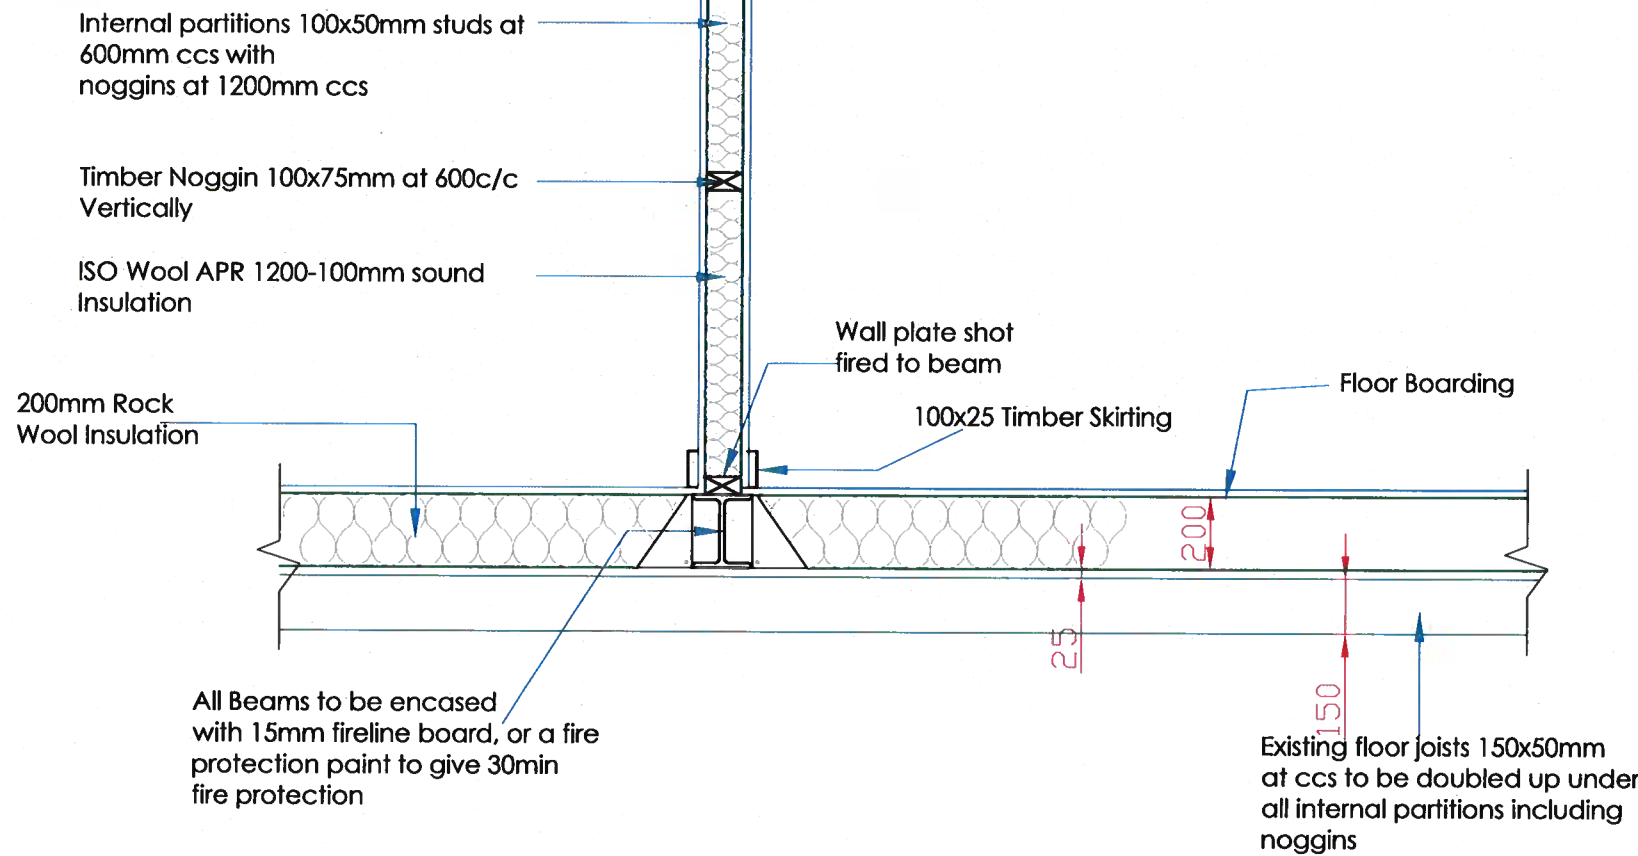


SCALE 1:20

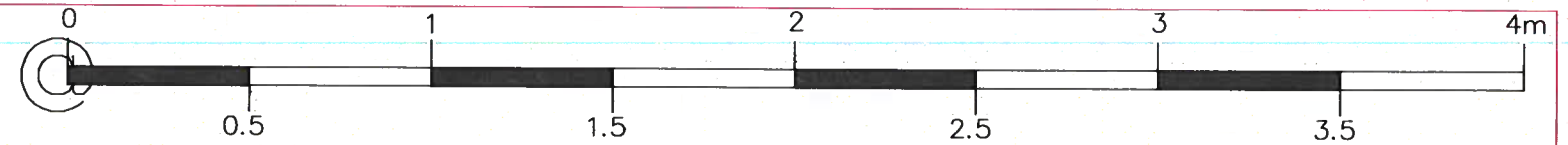

E Floor Joist & Beam Connection


Scale 1:20

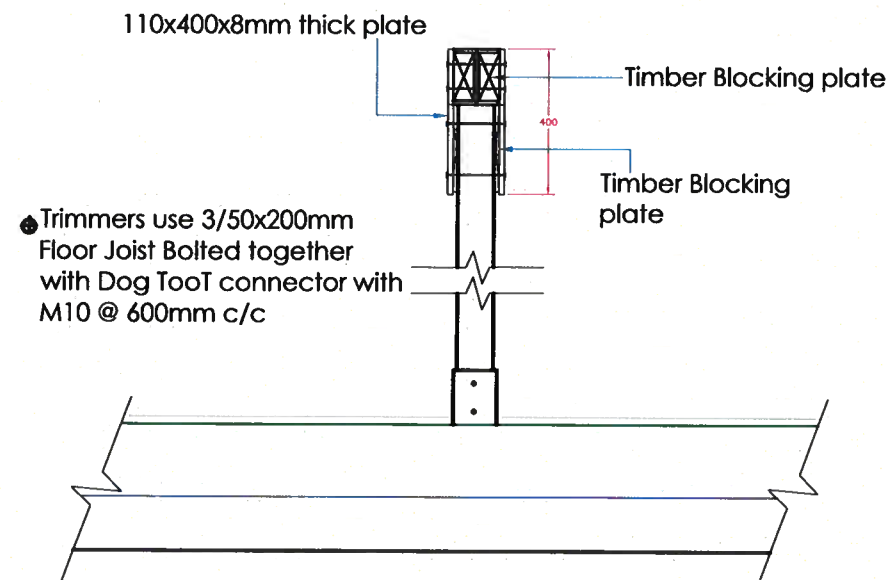

H

Post Detail

Scale 1:20

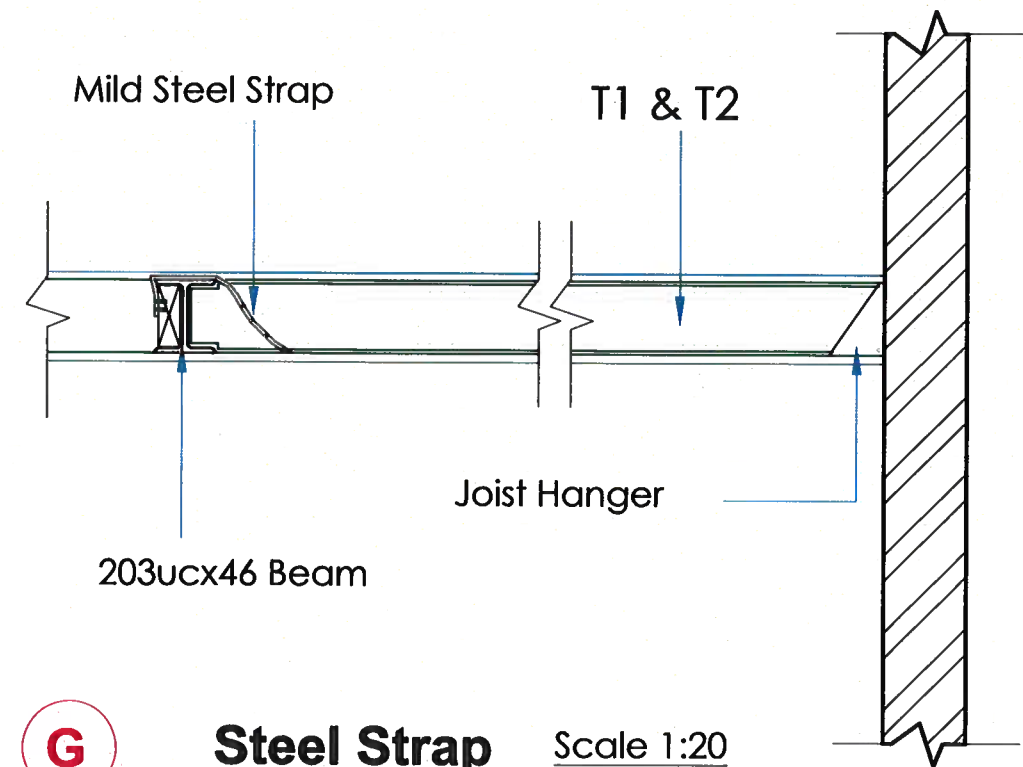


G

Steel Strap

Scale 1:20

- Floor joist 200x50mm @ 400 c/c
- All Bolts to be M12

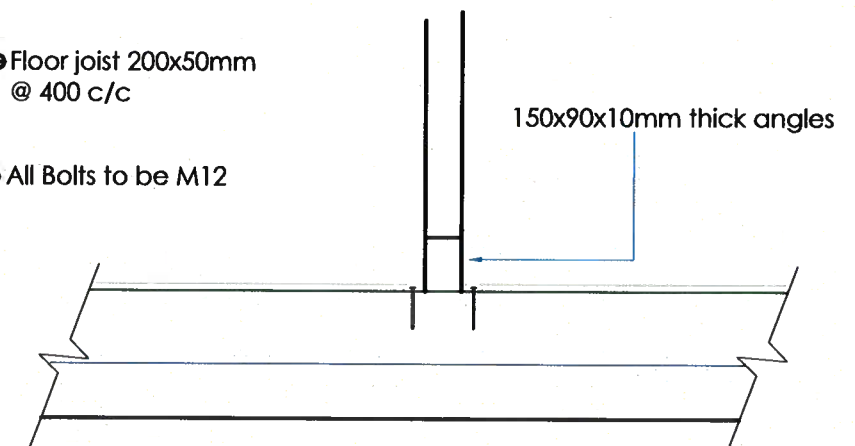

J

Floor Joist & Bolted connection

Scale 1:20

ALL DIMENSIONS TO BE CHECKED ON SITE ONLY TO BE SCALED FOR PLANNING AND BUILDING REGULATIONS

Revision	Date	By

E RILEY ASSOCIATES
CHARTERED SURVEYORS
8 HUXLEY PLACE
PALMERS GREEN, LONDON N13 5SU
Tel: 01992 465 880 Mobil: 07958 035 096
© COPYRIGHT

Project title: LOFT CONVERSION

Project Address: 372 ST ANNS ROAD
TOTTENHAM
LONDON N15 3ST

Client: MRS JENNY EDWARDS

Drawing title: PROPOSED DETAIL 2

GENERAL PERMITTED DEVELOPMENT

Date: March 2022

CAD & Drawn by: BB

Drawn & Checked by: ER

File name: T & B130 March 2022

Scale: 1:20 @A3

Drawing No:

19/25