
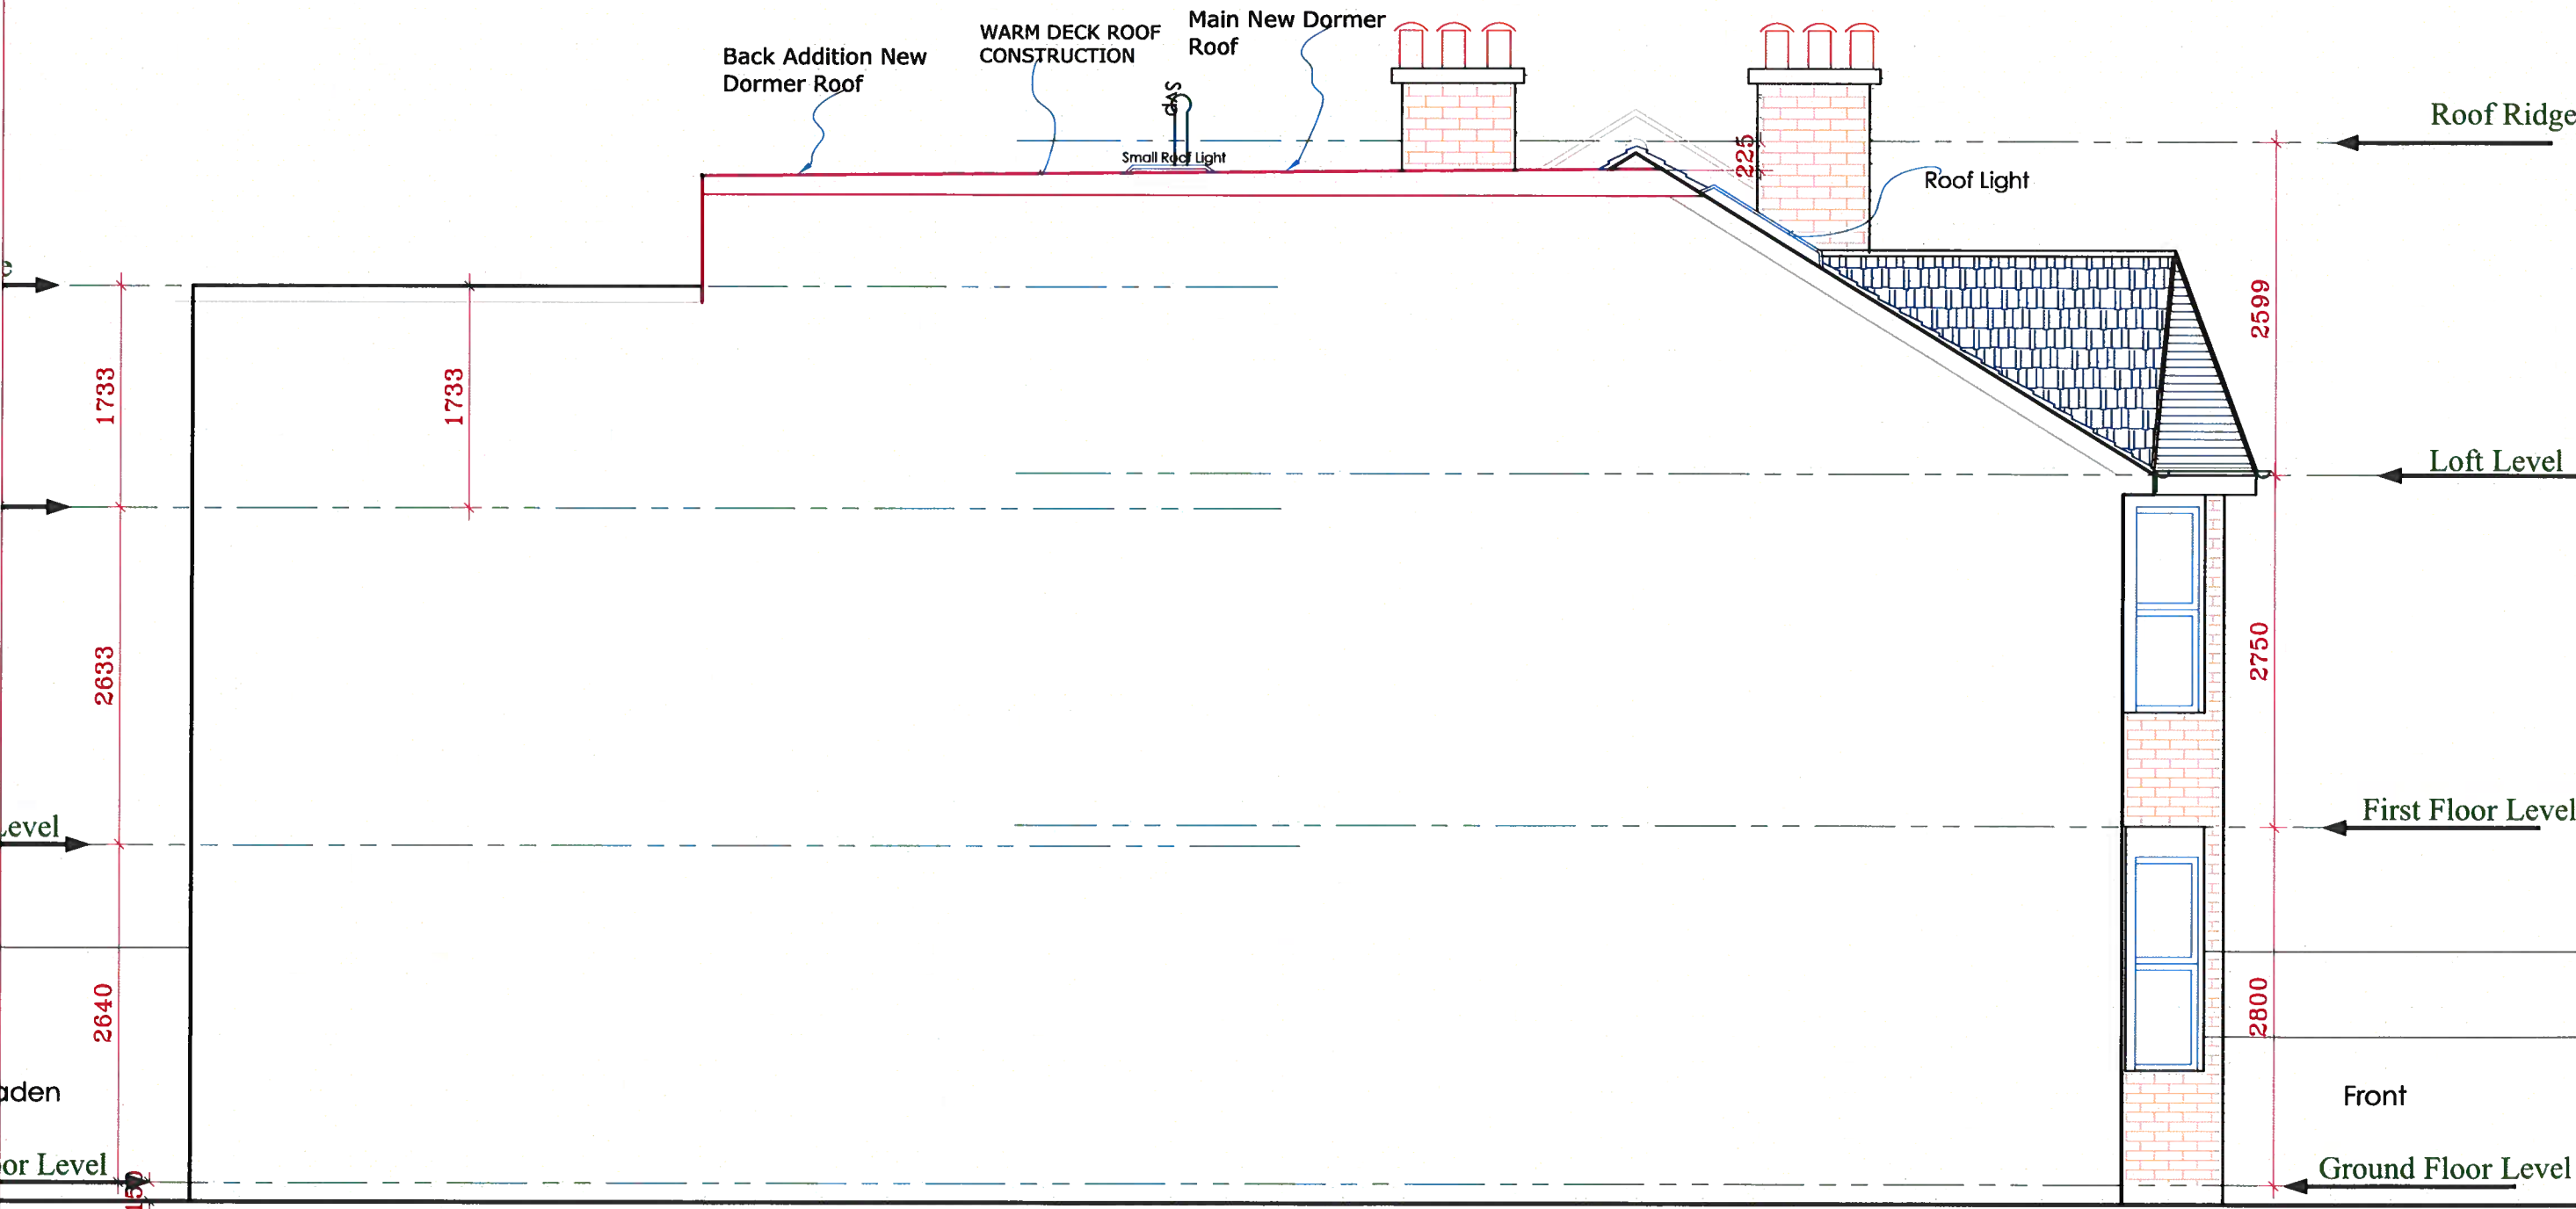


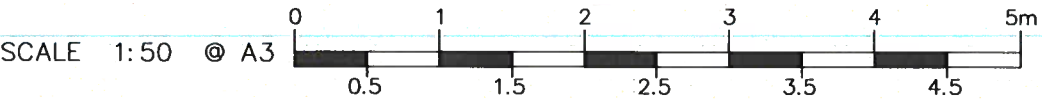

PROPOSED LEFT SIDE ELEVATION

KEY:
New / Proposed works
Existing

ALL DIMENSIONS TO BE CHECKED ON SITE ONLY TO BE SCALED FOR PLANNING AND BUILDING REGULATIONS				
Ref.	Revision	Date	By	

E RILEY ASSOCIATES
CHARTERED SURVEYORS
8 HUXLEY PLACE
PALMERS GREEN, LONDON N13 5SU
Tel: 01992 465 880 Mobil: 07958 035 096
© COPYRIGHT

Project title: LOFT CONVERSION

Project Address: 48 RUTLAND GARDENS
HARINGEY
LONDON N4 1JP

Client: MR KENNETH WALTER

Drawing title: PROPOSED LEFT SIDE ELEVATION

GENERAL PERMITTED DEVELOPMENT

Date: May 2022

CAD & Drawn by: BB

Drawn & Checked by: ER

Scale: 1:50 @A3

Drawing No:

13/25

File name: T & B132 May 2022