



SCALE 1:20 @

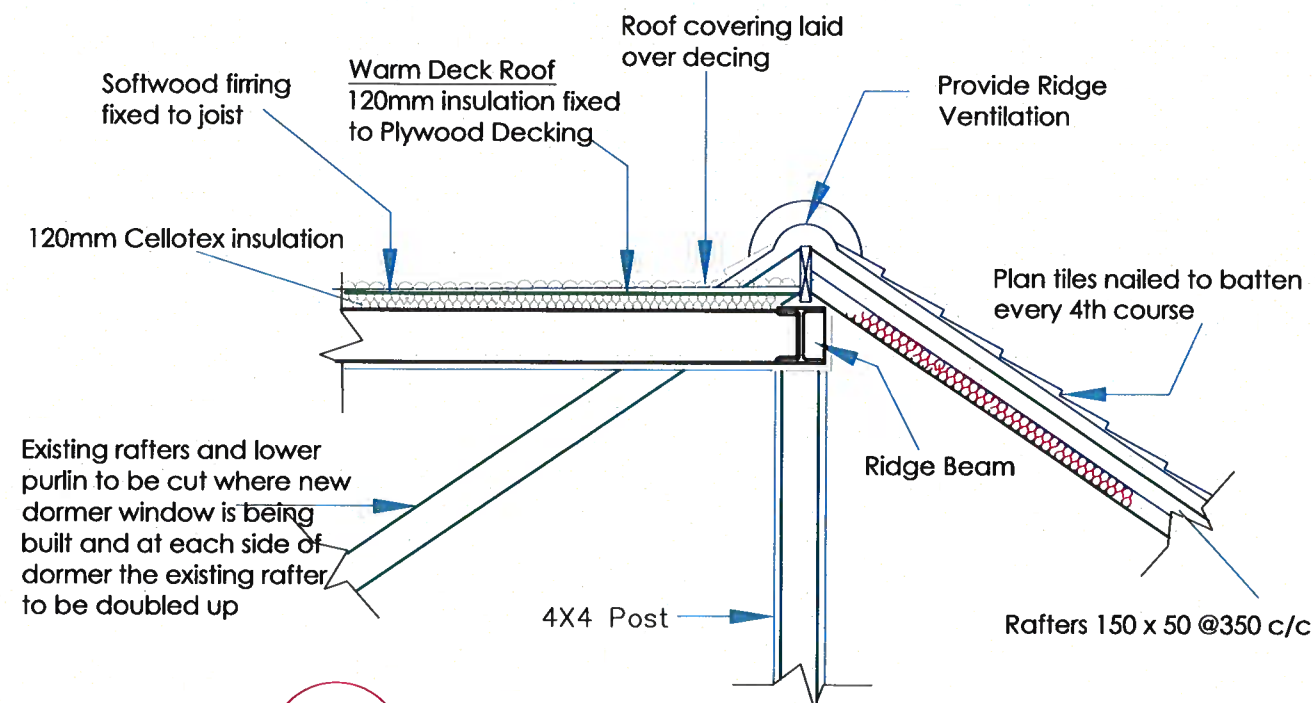

A

Ridge Beam

Scale 1:20

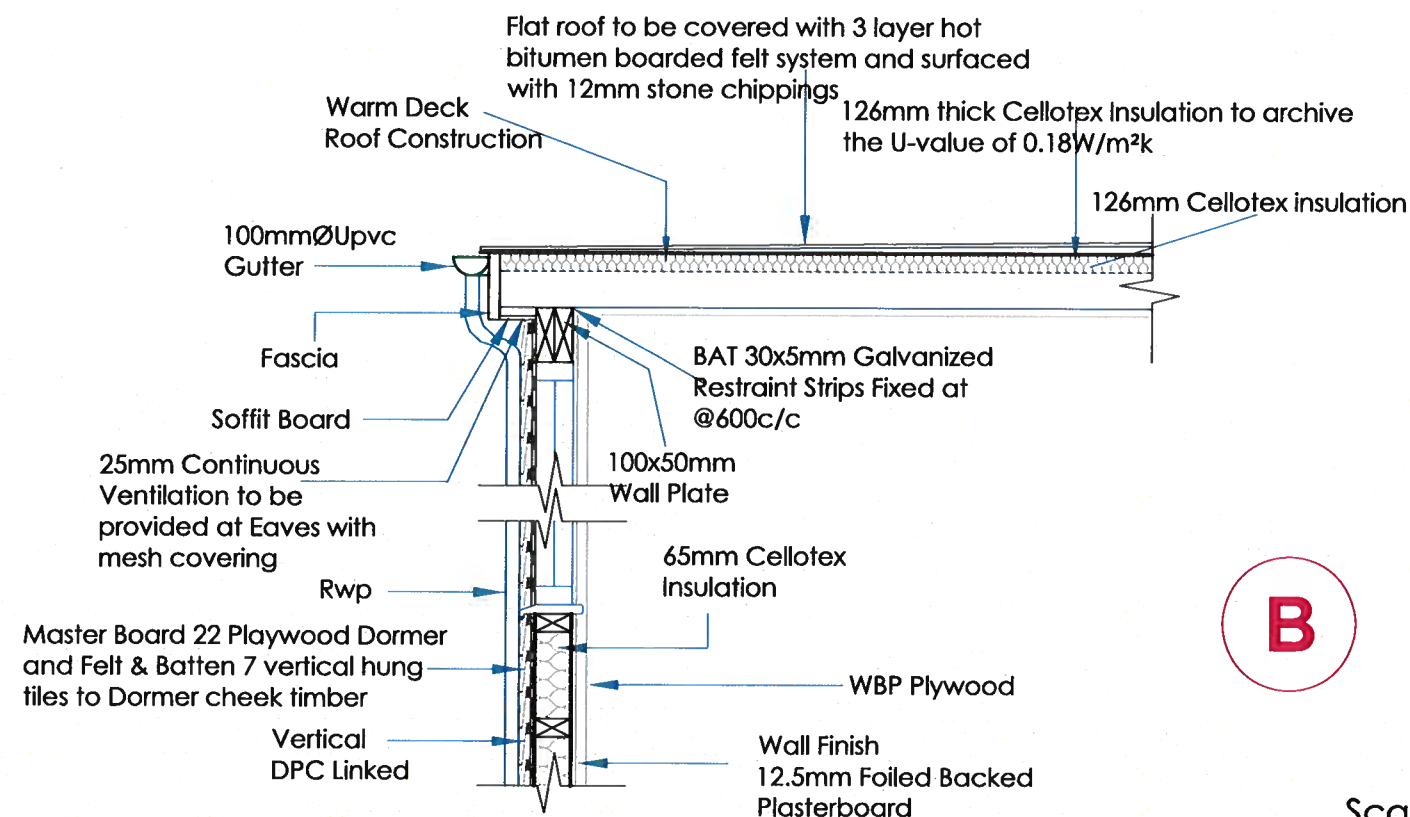

B

Warm Deck Roof construction Around Dormer

Scale 1:20

ALL DIMENSIONS TO BE CHECKED ON SITE ONLY TO BE SCALED FOR PLANNING AND BUILDING REGULATIONS

Ref.	Revision	Date	By

E RILEY ASSOCIATES
CHARTERED SURVEYORS
8 HUXLEY PLACE
PALMERS GREEN, LONDON N13 5SU
Tel: 01992 465 880 Mobil: 07958 035 096
CC COPYRIGHT

Project title: LOFT CONVERSION

Project Address: 48 RUTLAND GARDENS
HARINGEY
LONDON N4 1JP

Client: MR KENNETH WALTER

Drawing title: PROPOSED DETAIL 1

GENERAL PERMITTED DEVELOPMENT

Date: May 2022

Scale: 1:20 @A3

CAD & Drawn by: BB

Drawing No:

Drawn & Checked by: ER

File name: T & B132 May 2022

18/25